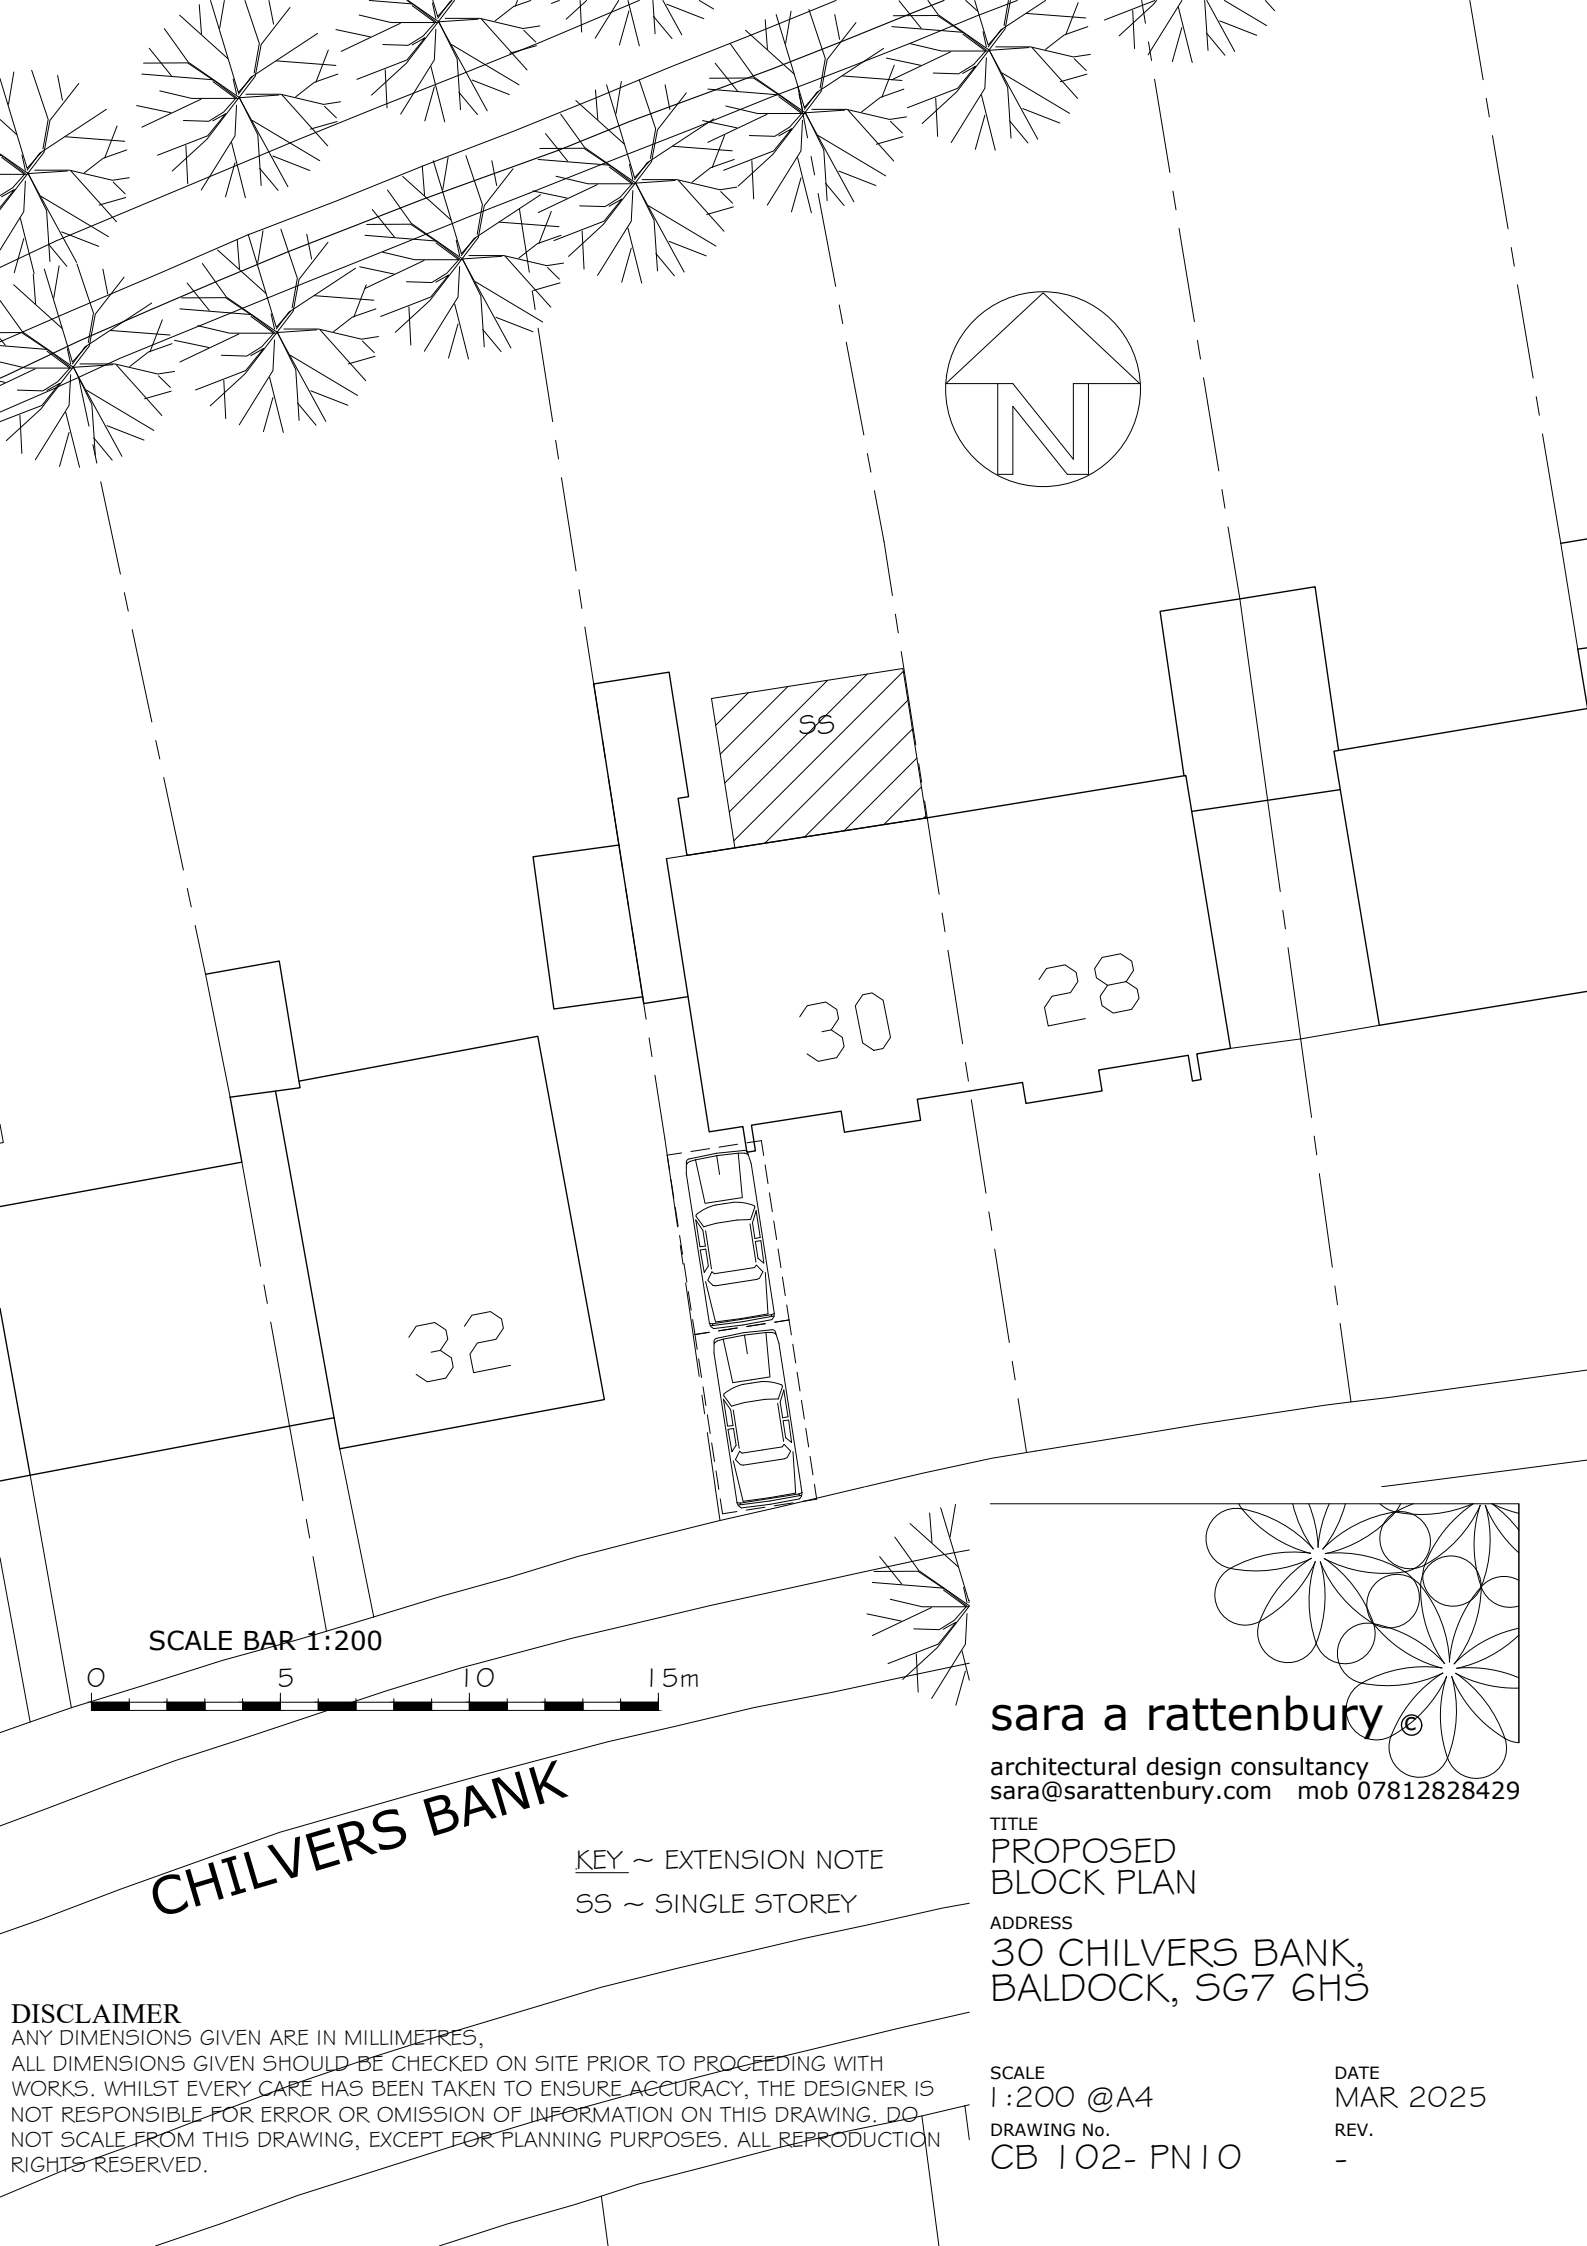


SS

30

28

32

SCALE BAR 1:200



CHILVERS BANK

KEY ~ EXTENSION NOTE
SS ~ SINGLE STOREY

sara a rattenbury ©

architectural design consultancy
sara@sarattenbury.com mob 07812828429

TITLE
PROPOSED
BLOCK PLAN

ADDRESS
30 CHILVERS BANK,
BALDOCK, SG7 6HS

DISCLAIMER

ANY DIMENSIONS GIVEN ARE IN MILLIMETRES,
ALL DIMENSIONS GIVEN SHOULD BE CHECKED ON SITE PRIOR TO PROCEEDING WITH
WORKS. WHILST EVERY CARE HAS BEEN TAKEN TO ENSURE ACCURACY, THE DESIGNER IS
NOT RESPONSIBLE FOR ERROR OR OMISSION OF INFORMATION ON THIS DRAWING. DO
NOT SCALE FROM THIS DRAWING, EXCEPT FOR PLANNING PURPOSES. ALL REPRODUCTION
RIGHTS RESERVED.

SCALE
1:200 @A4
DRAWING No.
CB 102- PN10

DATE
MAR 2025
REV.
-