
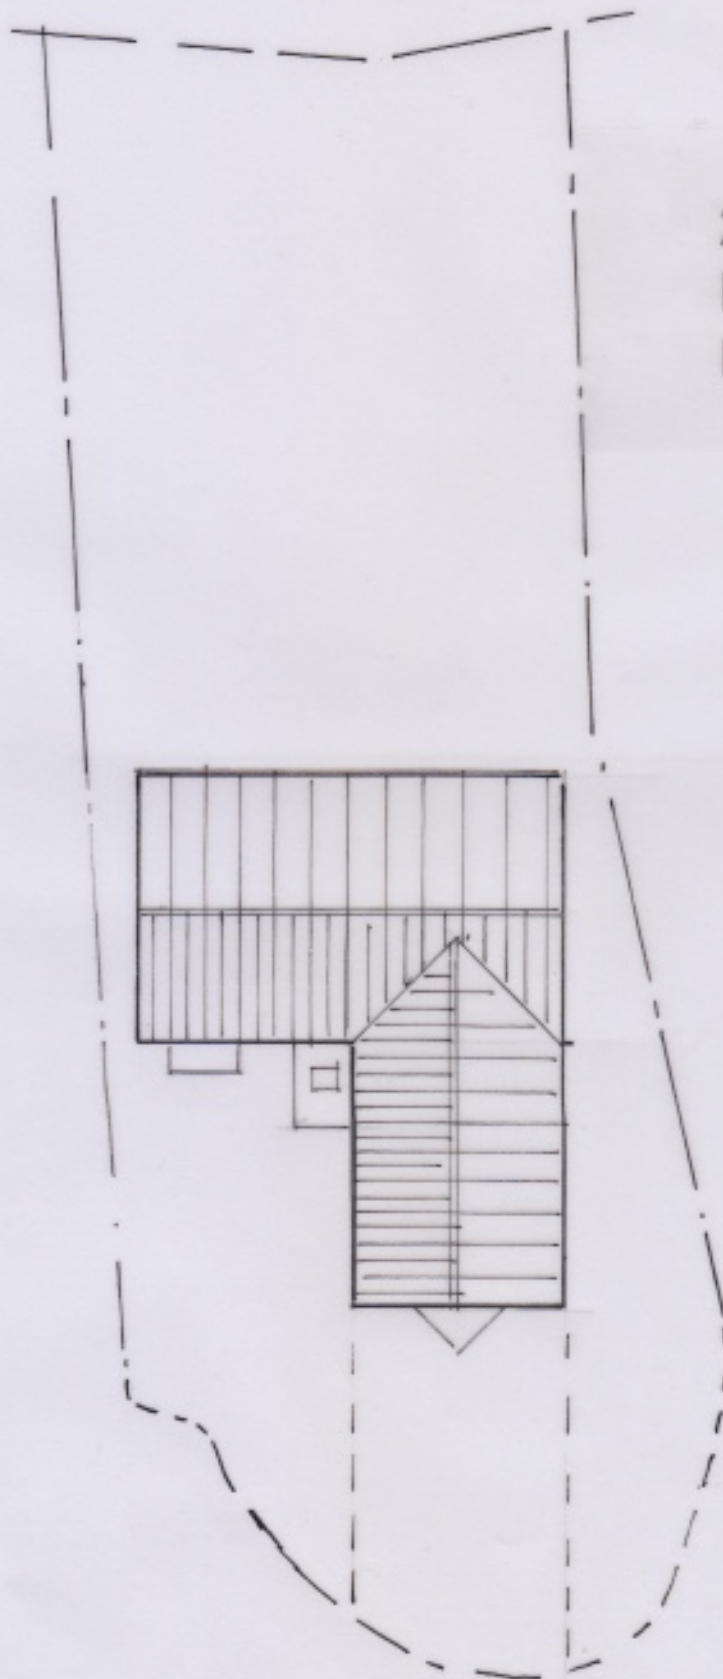


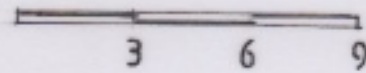

2. Corvus Close.
Royston.
Herts. SG8 7XS.

Site Plan. 1 : 200.

870/24/10.