


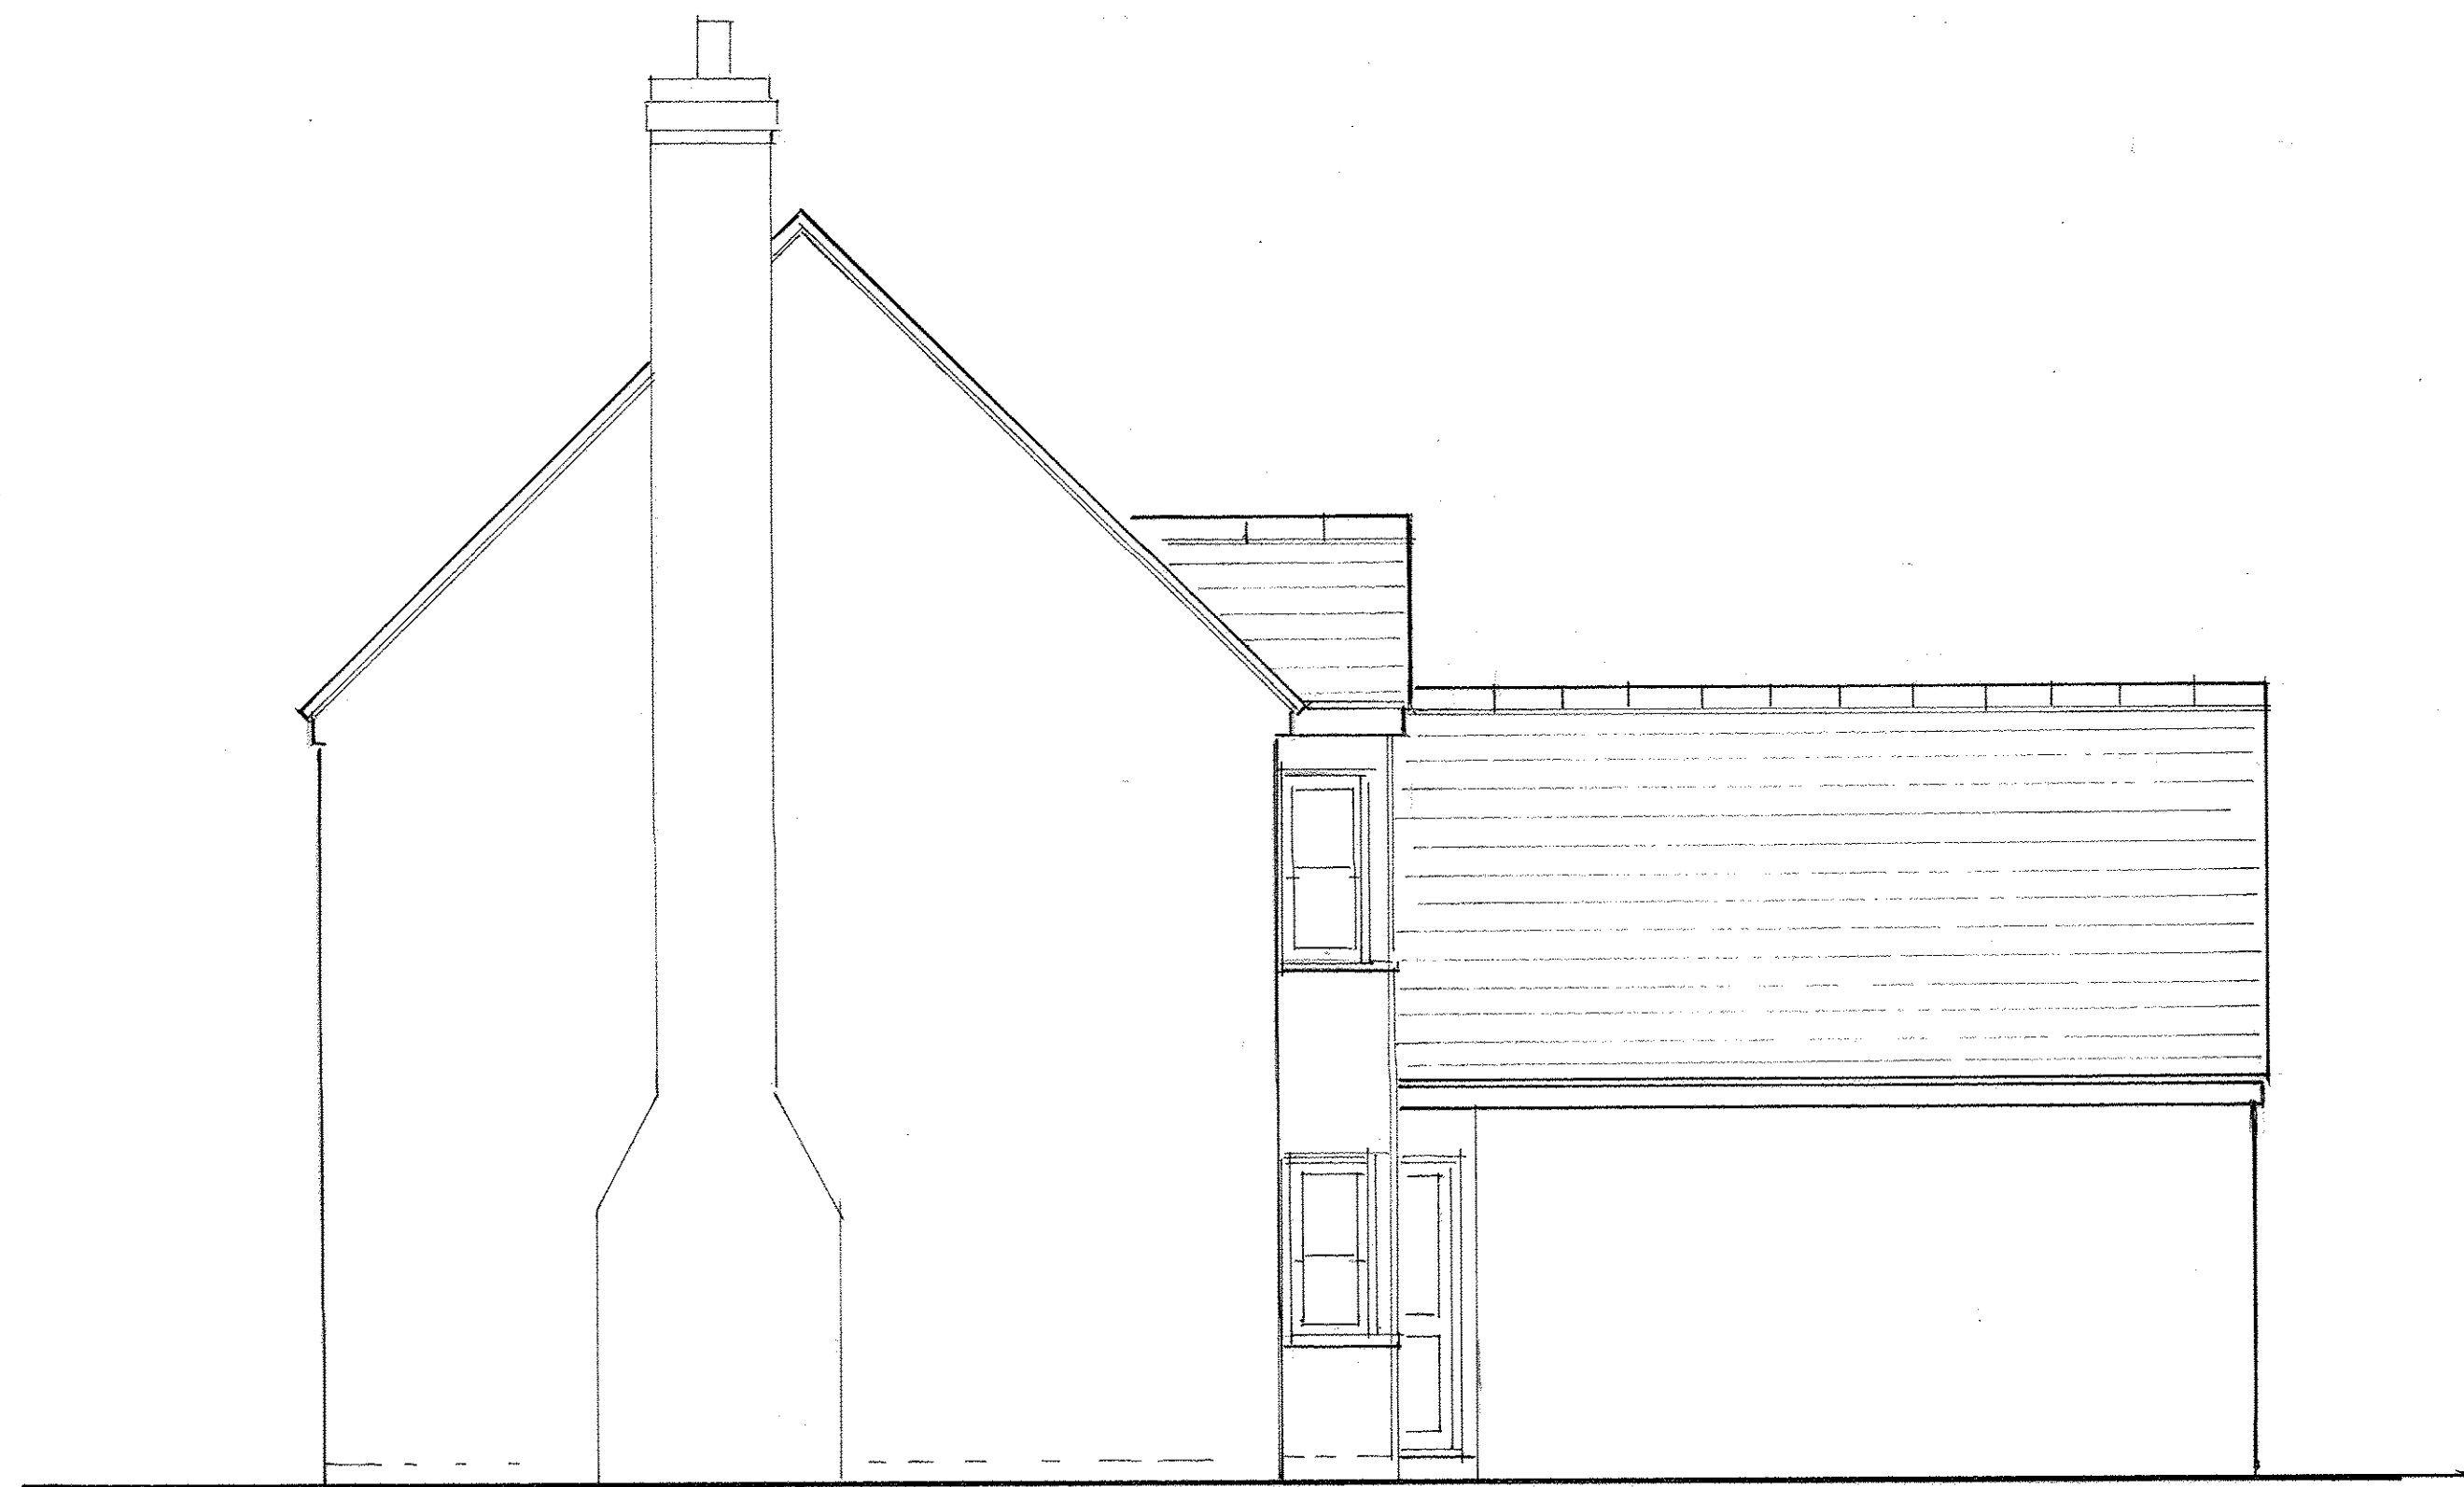


Existing Elevation Facing North West.



Existing Elevation Facing South West.



Existing Elevation Facing South East.

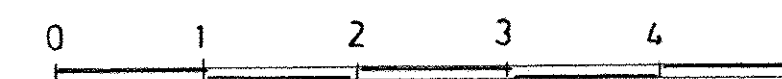

Project. 2. Corvus Close. Royston. Herts. SG8 7XS.	JOHN GUEST. BSc. Architectural Designer. 1. Water Lane. Melbourn. Royston. SG8 6AX Tel: 07801 752897. enquiries@johnquestarchitectural.co.uk
Client. Kayleigh Williams.	Drawing Title: Existing Elevations
Date. February. 2025	Drawing No. 870/24/05
Scale. 1 : 50.	Revision: