

front

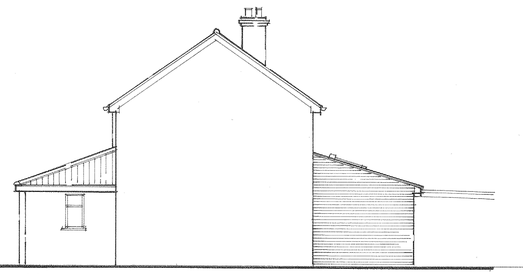

side



rear

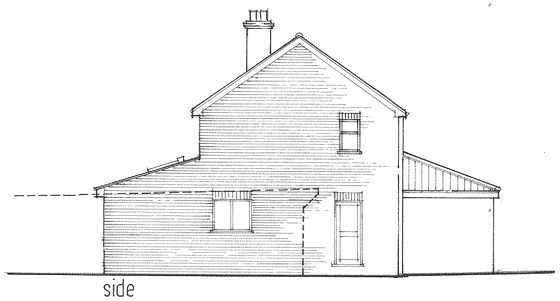

side

PROPOSED ELEVATIONS

ALL NEW EXTERNAL FACING MATERIALS TO MATCH EXISTING



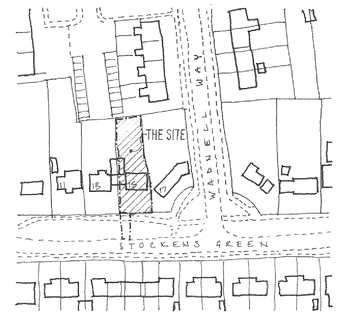

LOCATION PLAN 1:1250 scale

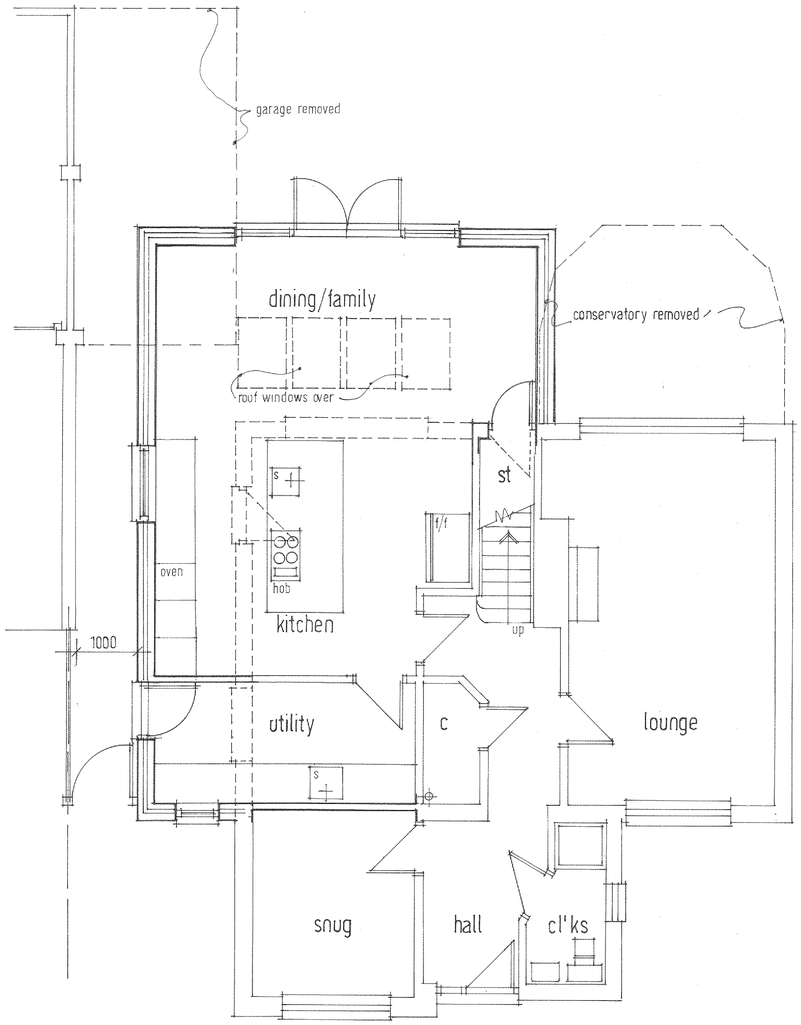

GROUND FLOOR PLAN



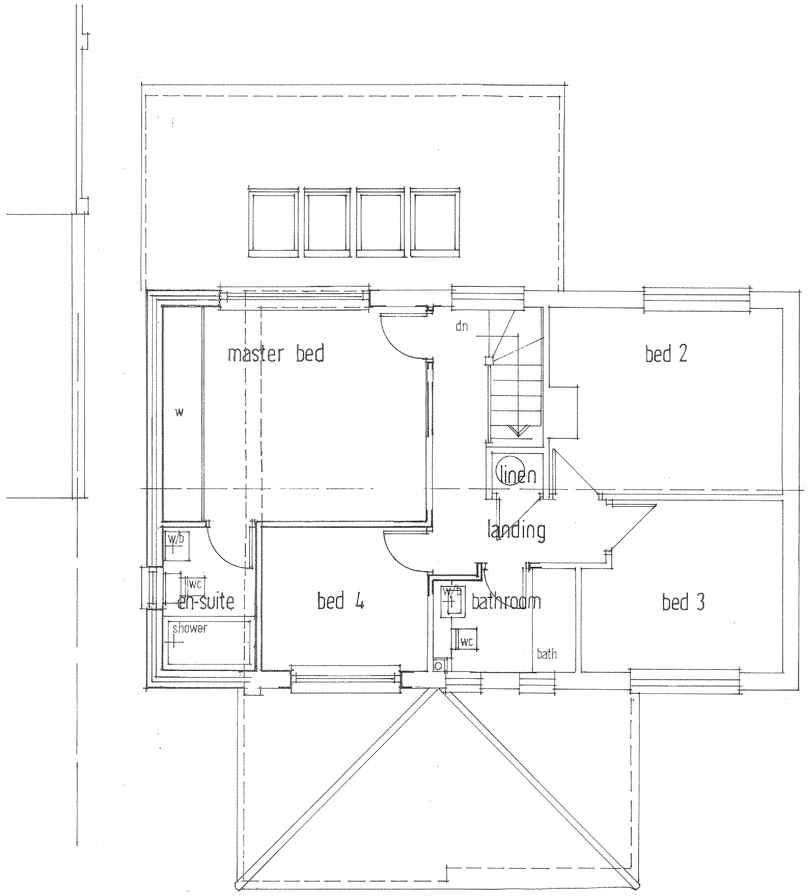

FIRST FLOOR PLAN

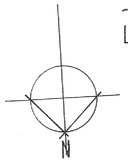

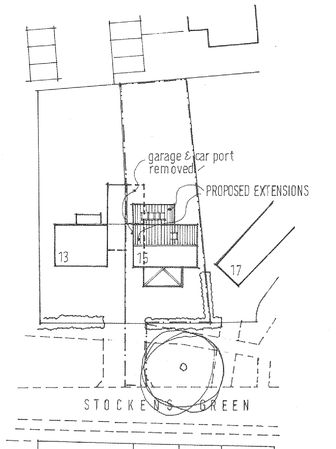

BLOCK & ROOF PLAN 1:500 scale

REV A) EN-SUITE WINDOW ADDED TO SIDE ELEVATION. MAY 18 HM

HEATHER MOYE B.Sc. Architectural Design Consultant
Corner House / 1 Balmoral Road /
Hitchin / Hertfordshire. SG5 1XG.
tel 01462 459910

client
MR. MRS. M. ASTLEY

job
PROPOSED EXTENSION & ALTERATION AT 15 STOCKENS GREEN / KNEBWORTH / HERTS.

subject
PROPOSED PLANS & ELEVATIONS (A1 sheet size)

scale 1:50, 1:100, 1:500 & 1:1250
date FEB. 2018 | drawn HM
drawing no. HM-17497-04 | rev. A