


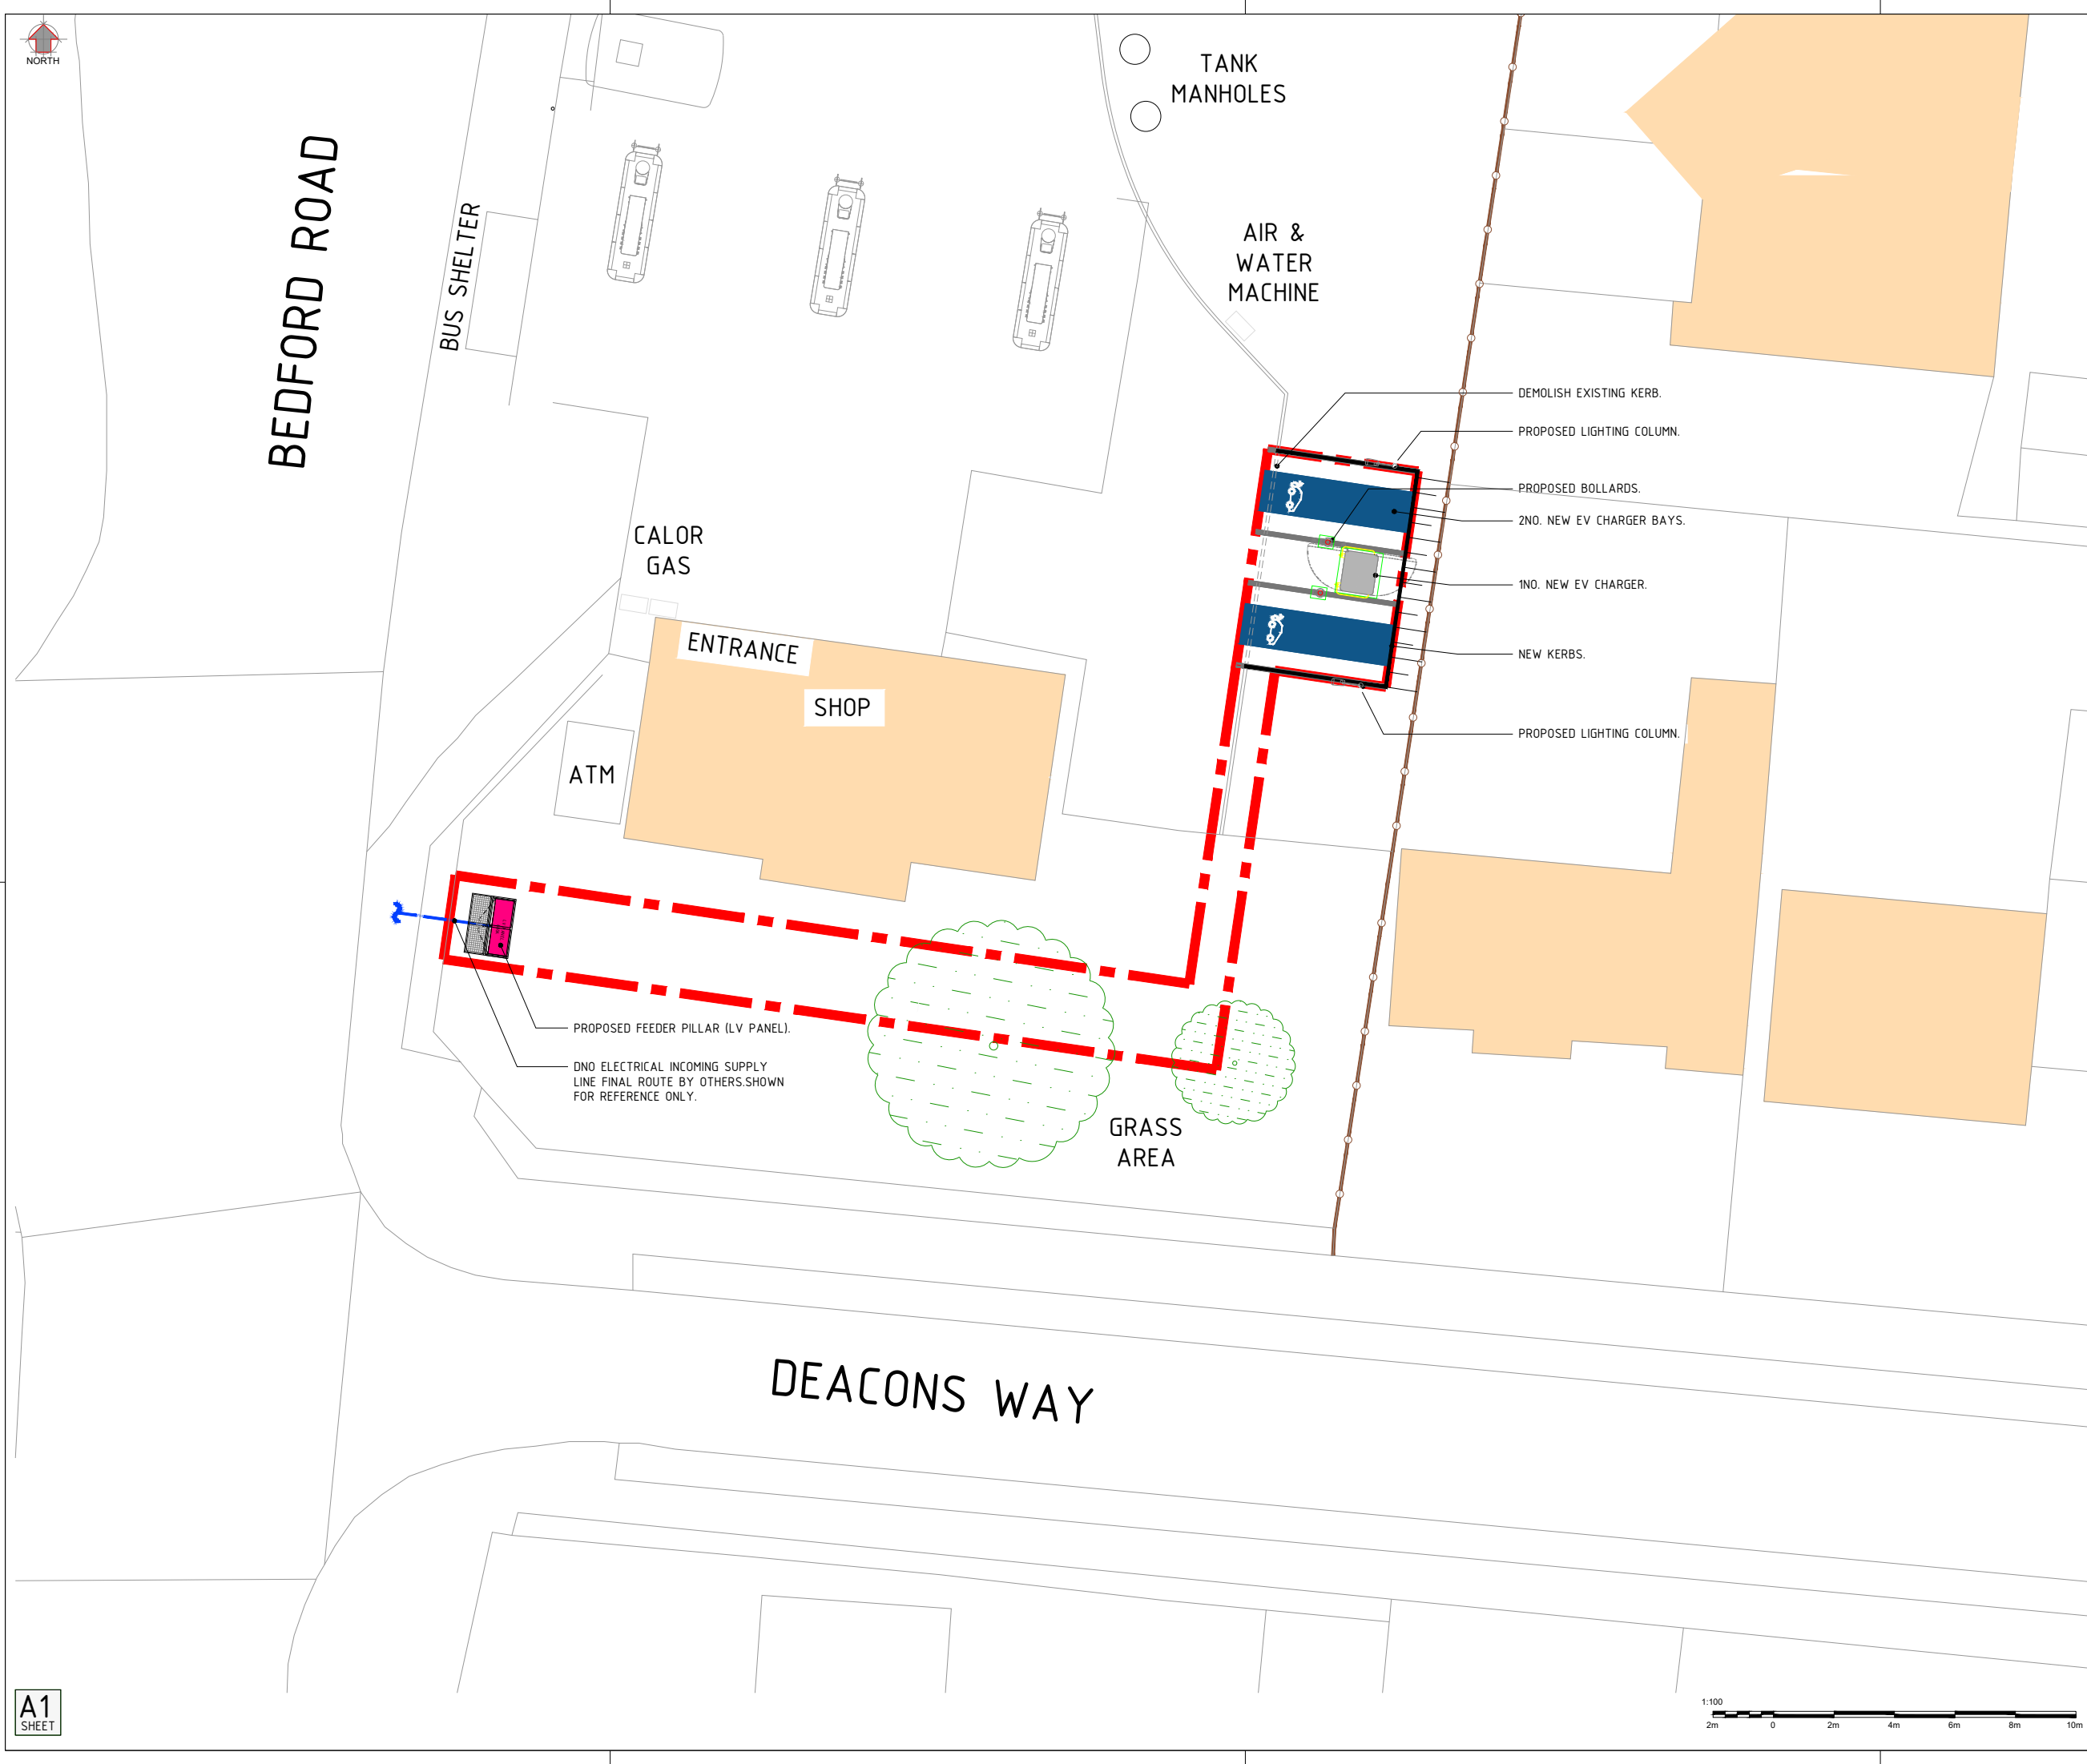

SCHEDULE / LEGEND

-  DENOTES LV PILLAR ENCLOSURE
-  DENOTES CHARGER
-  DENOTES LIGHTING COLUMN

KEY PLAN:
 AREA OF WORKS - 124m2

NOTES

NO	DESCRIPTION
01	1x NEW CHARGER
02	2x CHARGER BAYS
03	
04	-

SITE PARKING

Existing	Existing Lost	New EV Bays	Total
-	0	2	2

REV	DATE	REVISION	BY	CHK
B	29/10/2024	REVISED AS PER COMMENTS RECEIVED.	DP	ACM
A	25/10/2024	REVISED AS PER INFORMATION RECEIVED.	DP	ACM



14 Hayhill Industrial Estate
Barrow upon Soar
Leicestershire
LE12 8LD
Phone: +44 (0) 1162 437 476

COPYRIGHT of TSG UK Solutions Ltd.
All right reserved. Details of this
drawing must not be reproduced or
copied without prior written consent.
Do not scale from this drawing, use
figured dimensions only.
All dimensions to be checked on site.

Client



SITE NAME
WESTMILL SERVICE STATION
BEDFORD ROAD, HITCHIN, SG5 2UG

Drawing Title
GA LAYOUT

Drawn By	Drawing Status	Date	Revision
DP	Detailed Design	29-01-2026	C
Checked By	Drawing No.	Scale	Media
CL	004	1:100	A1