


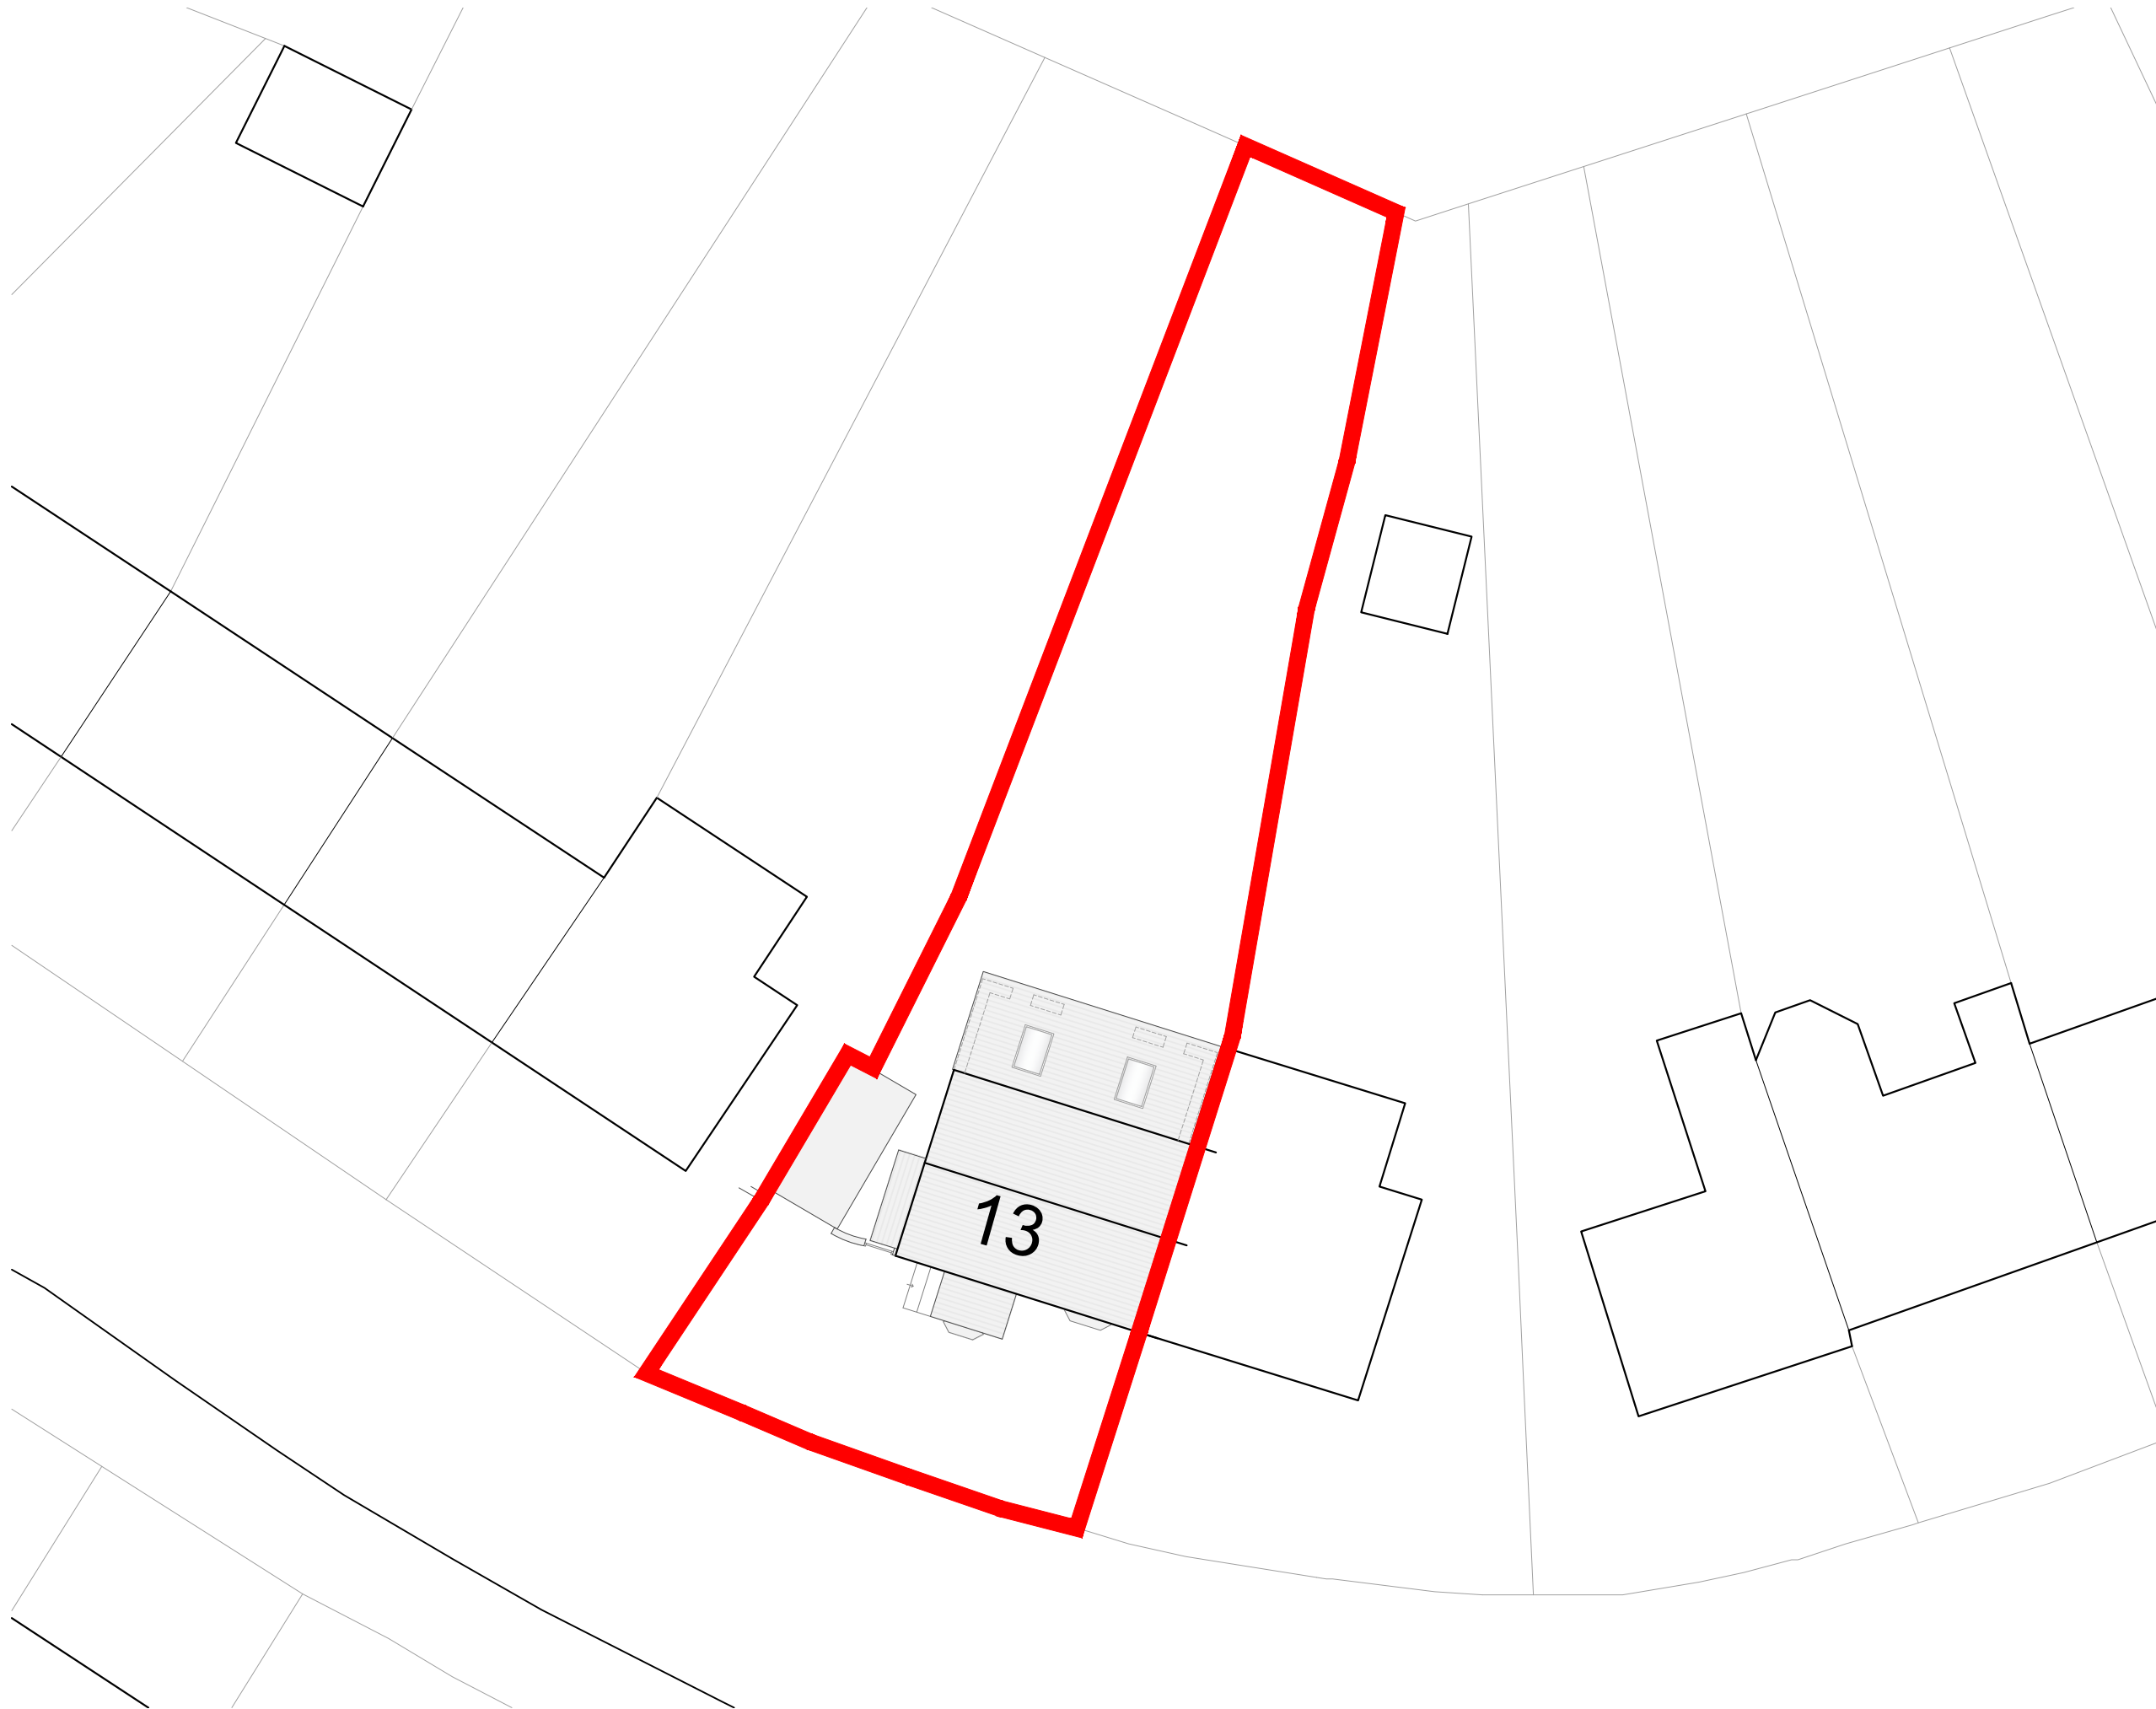

FOR APPROVAL

Location
13 GRIMSTONE ROAD
LITTLE WYMONDLEY

Title
BLOCK PLAN

Scale 1:200 @ A3	Drawn SB	Checked HE	Date JAN 26
Drawing Number 2285_YPUK_P002			Revision P2

