
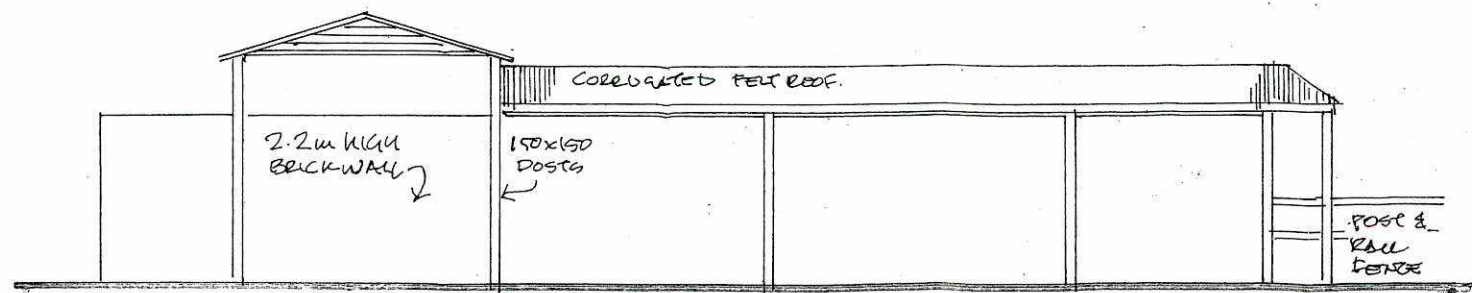


N.H.C.
02 SEP 2025
NORTHGATE

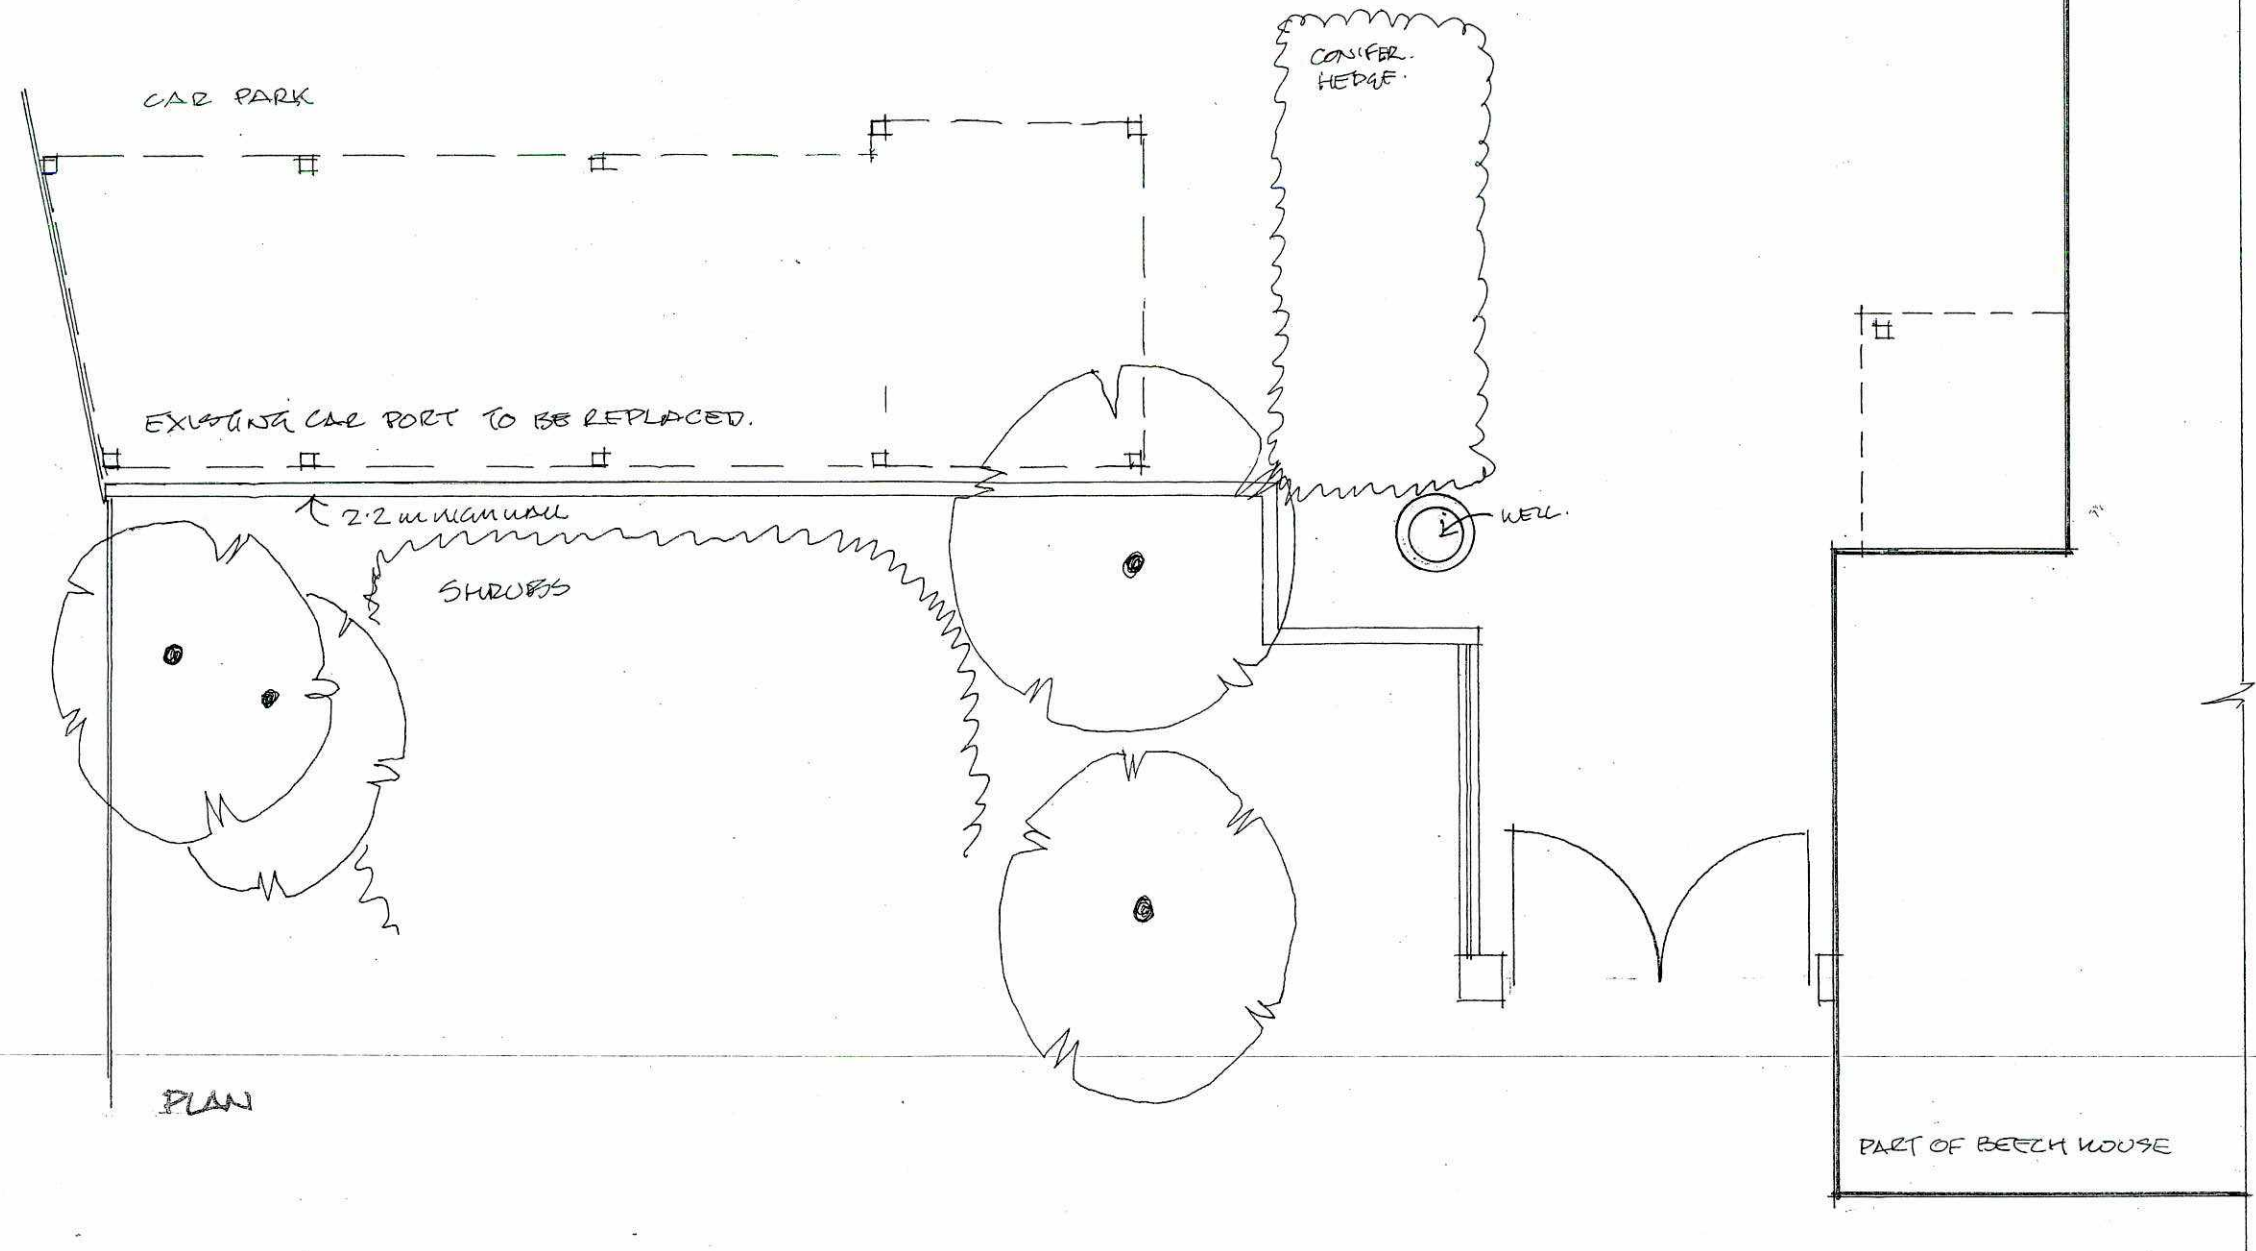

ELEVATION (TO THE CAR PARK)

Revisions

 Edmund Wright Architect THE BARN • PRESTON ROAD GOSMORE • HERTFORDSHIRE • SG4 7QS TELEPHONE 01462 422334 EMAIL edmund@edmundwrightarchitect.co.uk PRINCIPAL - EDMUND WRIGHT, R.I.B.A.	Project	BEECH WOOSE REPLACEMENT GARAGE	
	Client	MR A WILLIAMS	
	Title	EXISTING GARAGE PLAN & ELEVATION	
	Scale	1:100 @ A3	Drawn by EZW
	Date	AUG 2025	Drawing No. 25-01-01