




N.H.C.
02 SEP 2025
NORTHGATE

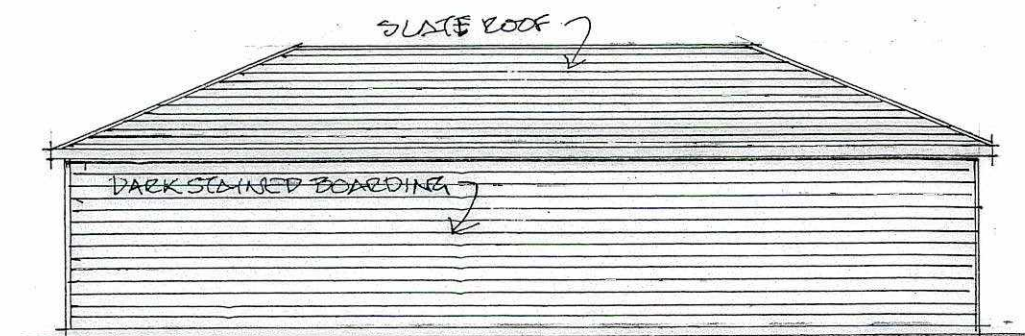


SOUTH (NORTH ON DR902)

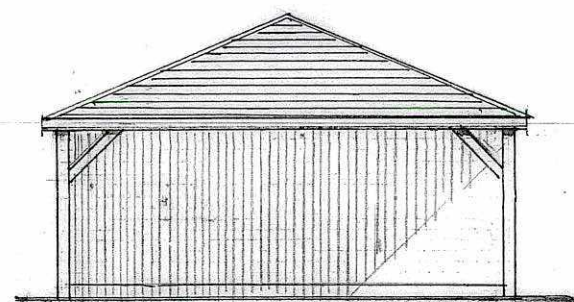

EAST

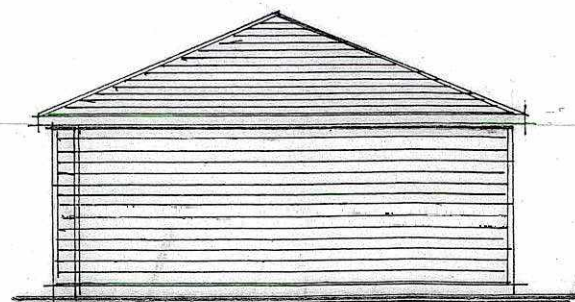

WEST

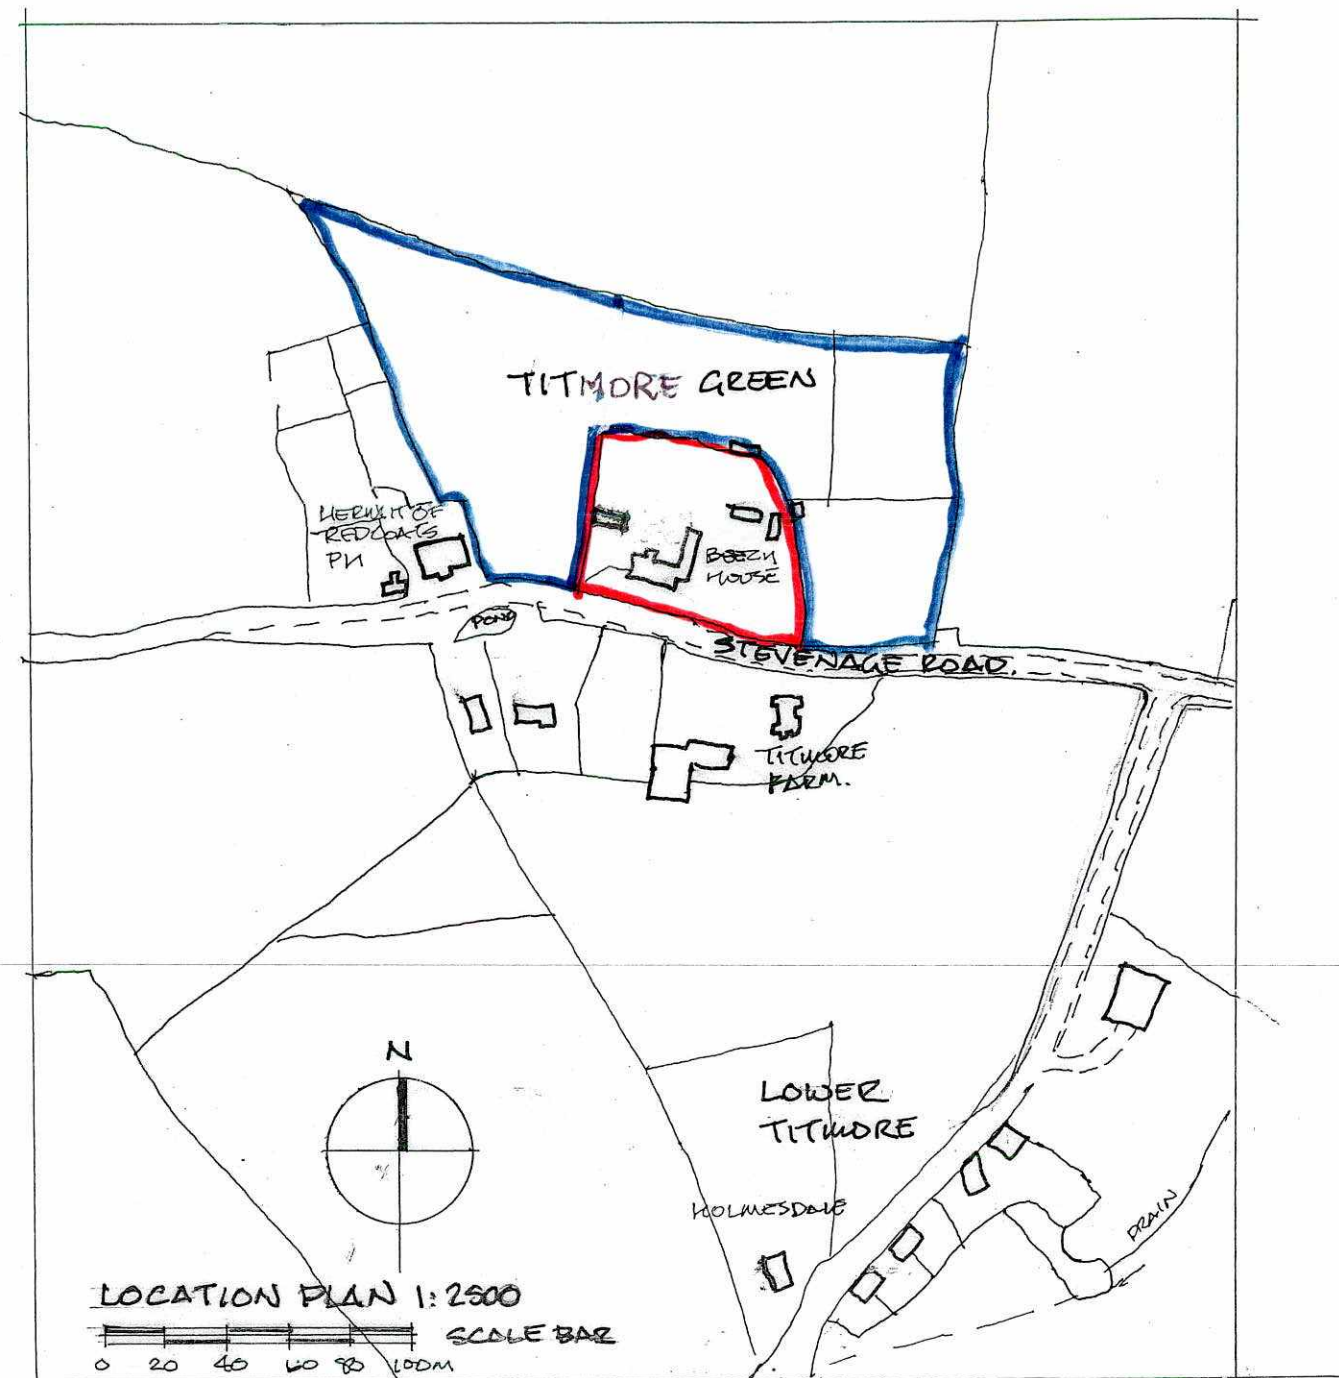

Revisions

 Edmund Wright Architect THE BARN • PRESTON ROAD GOSMORE • HERTFORDSHIRE • SG4 7QS TELEPHONE 01462 422334 EMAIL edmund@edmundwrightarchitect.co.uk PRINCIPAL - EDMUND WRIGHT, R.I.B.A.	Project BEECH HOUSE REPLACEMENT GARAGE	
	Client MR A WILLIAMS	
	Title LOCATION PLAN & ELEVATIONS	
	Scale 1:2500 & 100 @ A3	Drawn by ECW
	Date AUG 2026	Drawing No. 25-01-03

DO NOT SCALE OFF THIS DRAWING

THIS DRAWING IS PROTECTED BY COPYRIGHT