


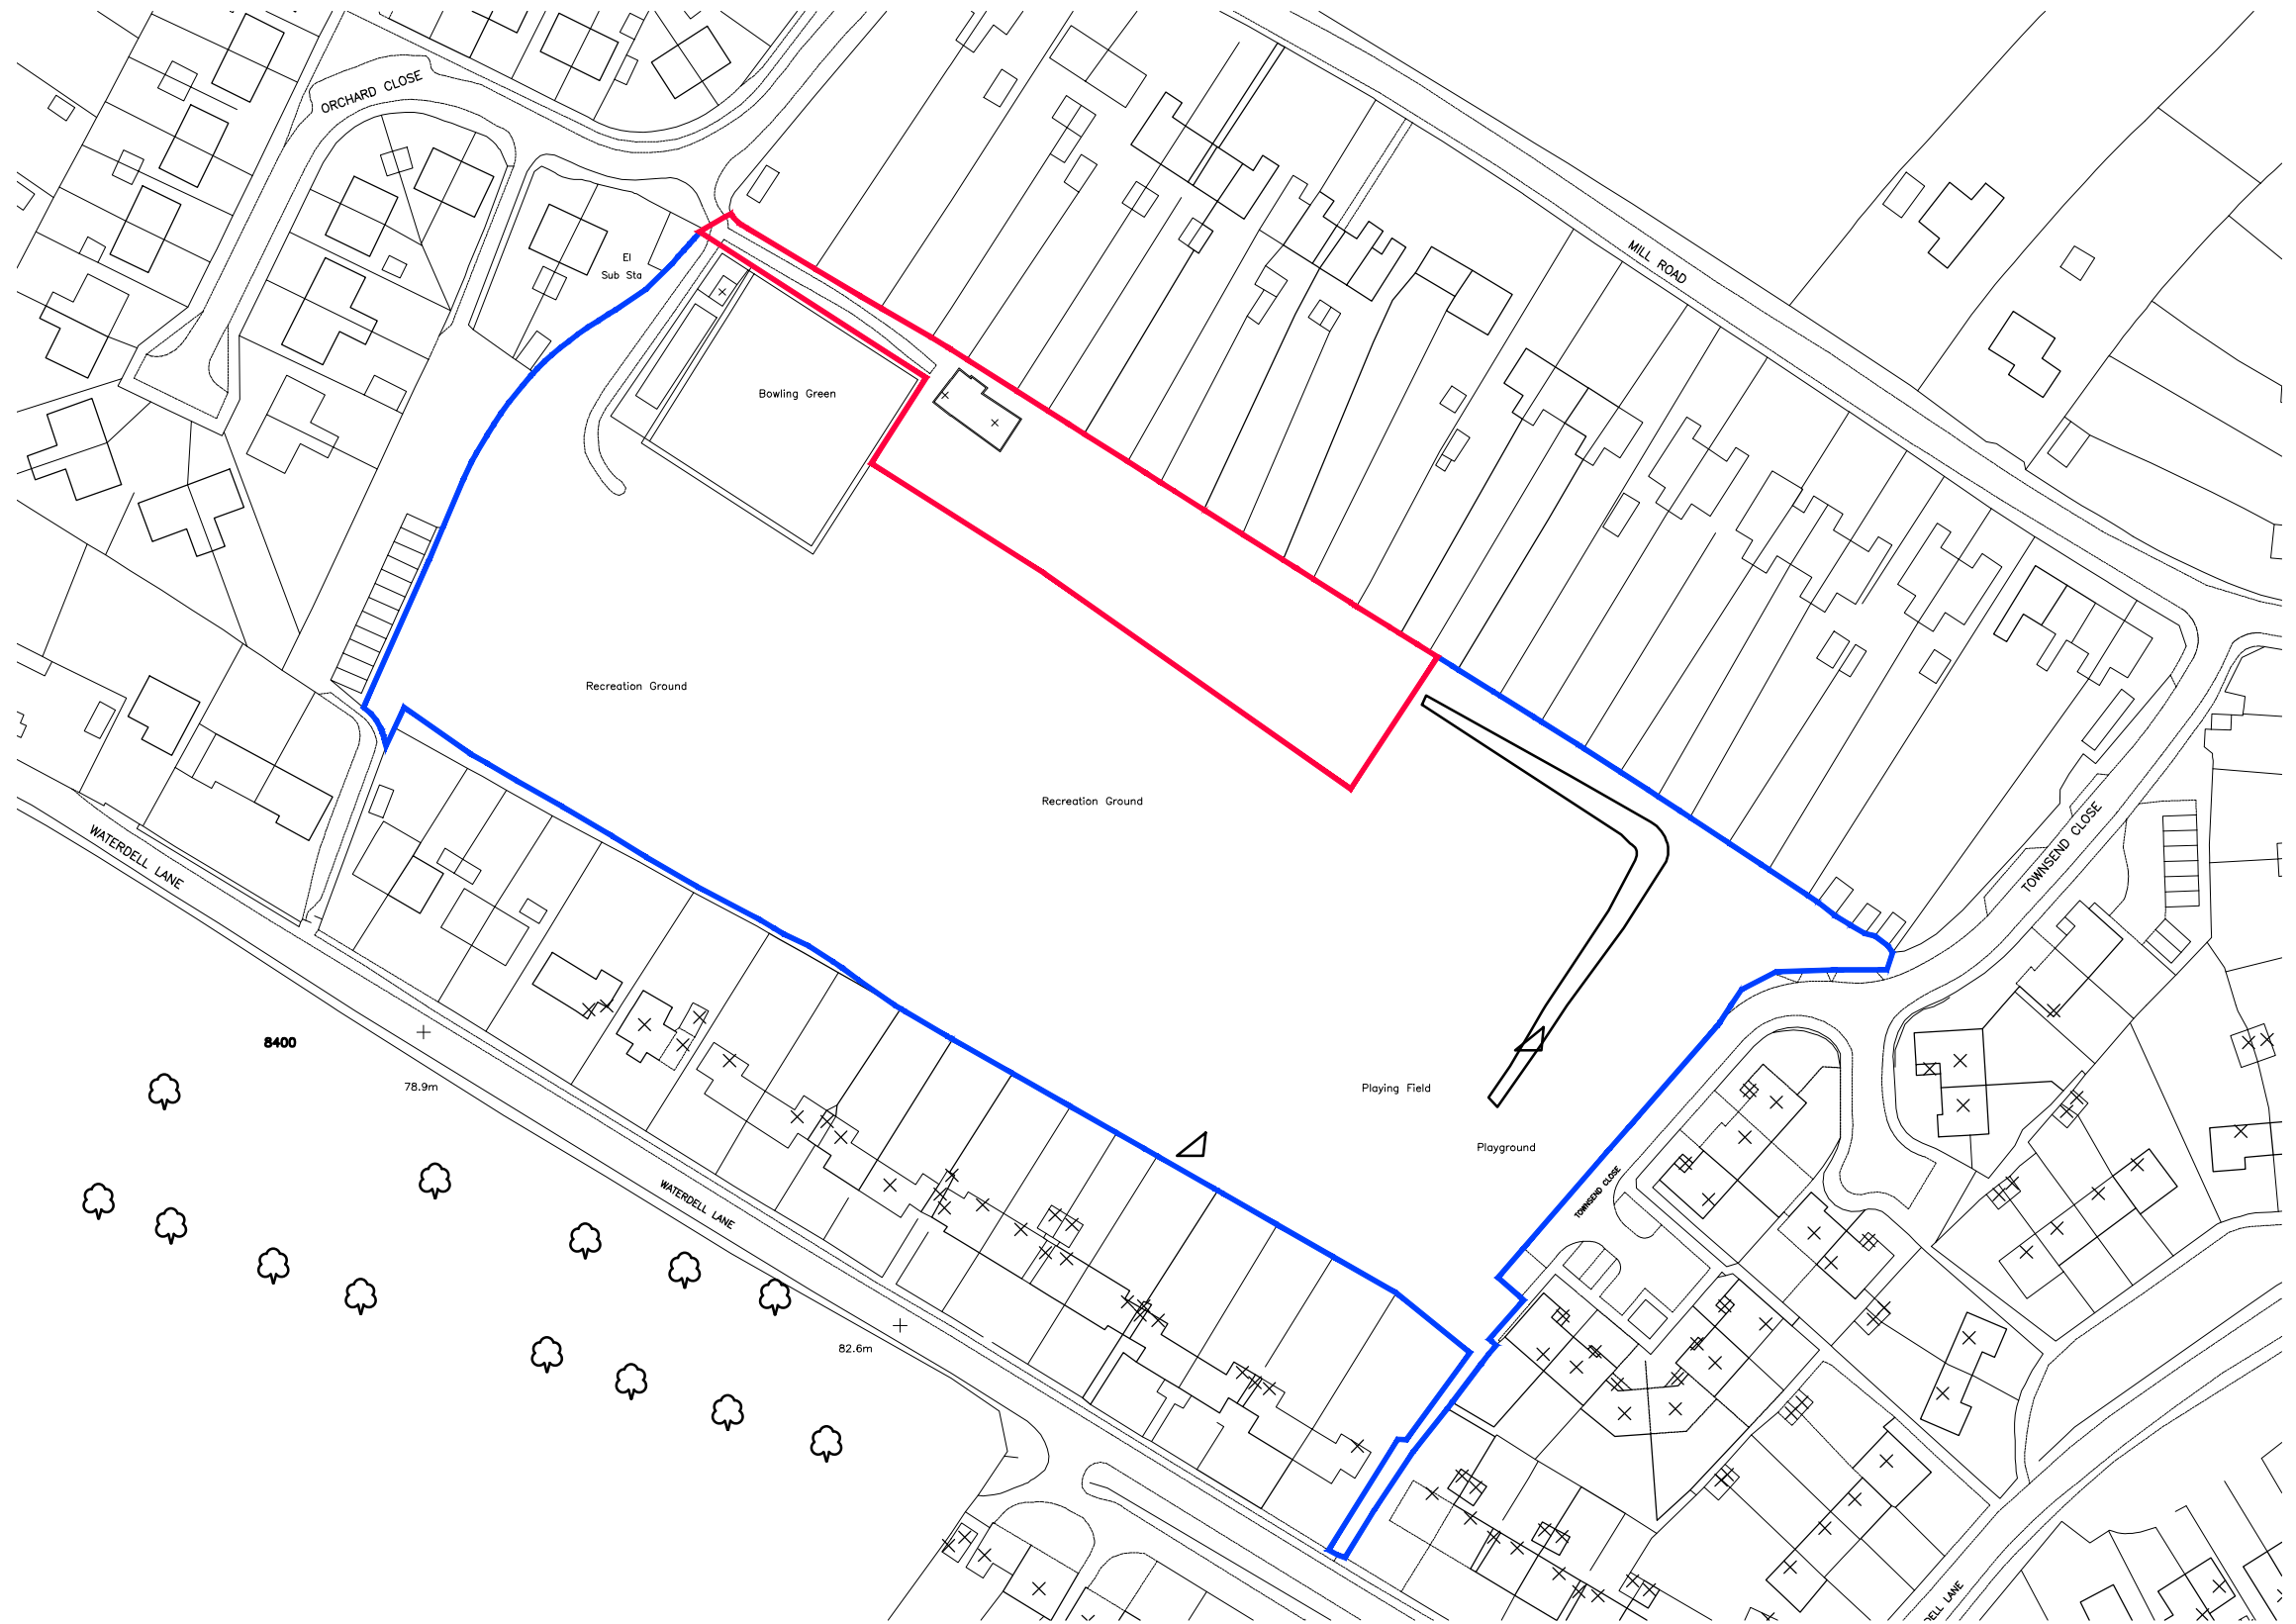

LOCATION PLAN (1:1250)

NOTES AND REVISIONS

No dimensions are to be scaled from this drawing. All stated dimensions must be verified on site. Lobs Design must be advised of any discrepancies.
This drawing must be read together with the specification/Bill of Quantities and related drawings.

This drawing is for the purpose of obtaining Planning & Building Regulations Approval only. Should the contractor use them to build from then they assume full responsibility for the design.

B	EXTENT OF RED AND BLUE BOUNDARY LINES AMENDED	ipl		07.10.24
A	BLUE LINE (ADDITIONAL LAND UNDER THE SAME OWNERSHIP) ADDED	ipl		11.06.24
REV	DESCRIPTION	DRWN	CHKD	DATE


Client
St Ippolyts Bowls & Sports Club
Orchards Close, St Ippolyts
SG4 7RH

Project
Replacement Sports and Social Club

Drawing Title
Location Plan

Existing

Scale	Date	Drawn	Checked
As Shown	Nov 2023	KRL	
Project No	Drawing No	Revision	
LD684	E01	B	

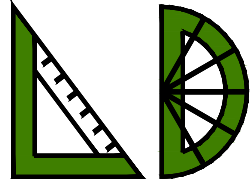

LGCHF Garden City
Heritage Awards
Winning Designer

Lobs Design

Architectural Services
Devonshire B.C.
Works Road,
Letchworth Garden City
Hertfordshire, SG6 1GJ
T: 01462 488212
M: 07960 006077
E: info@lobs-design.co.uk