


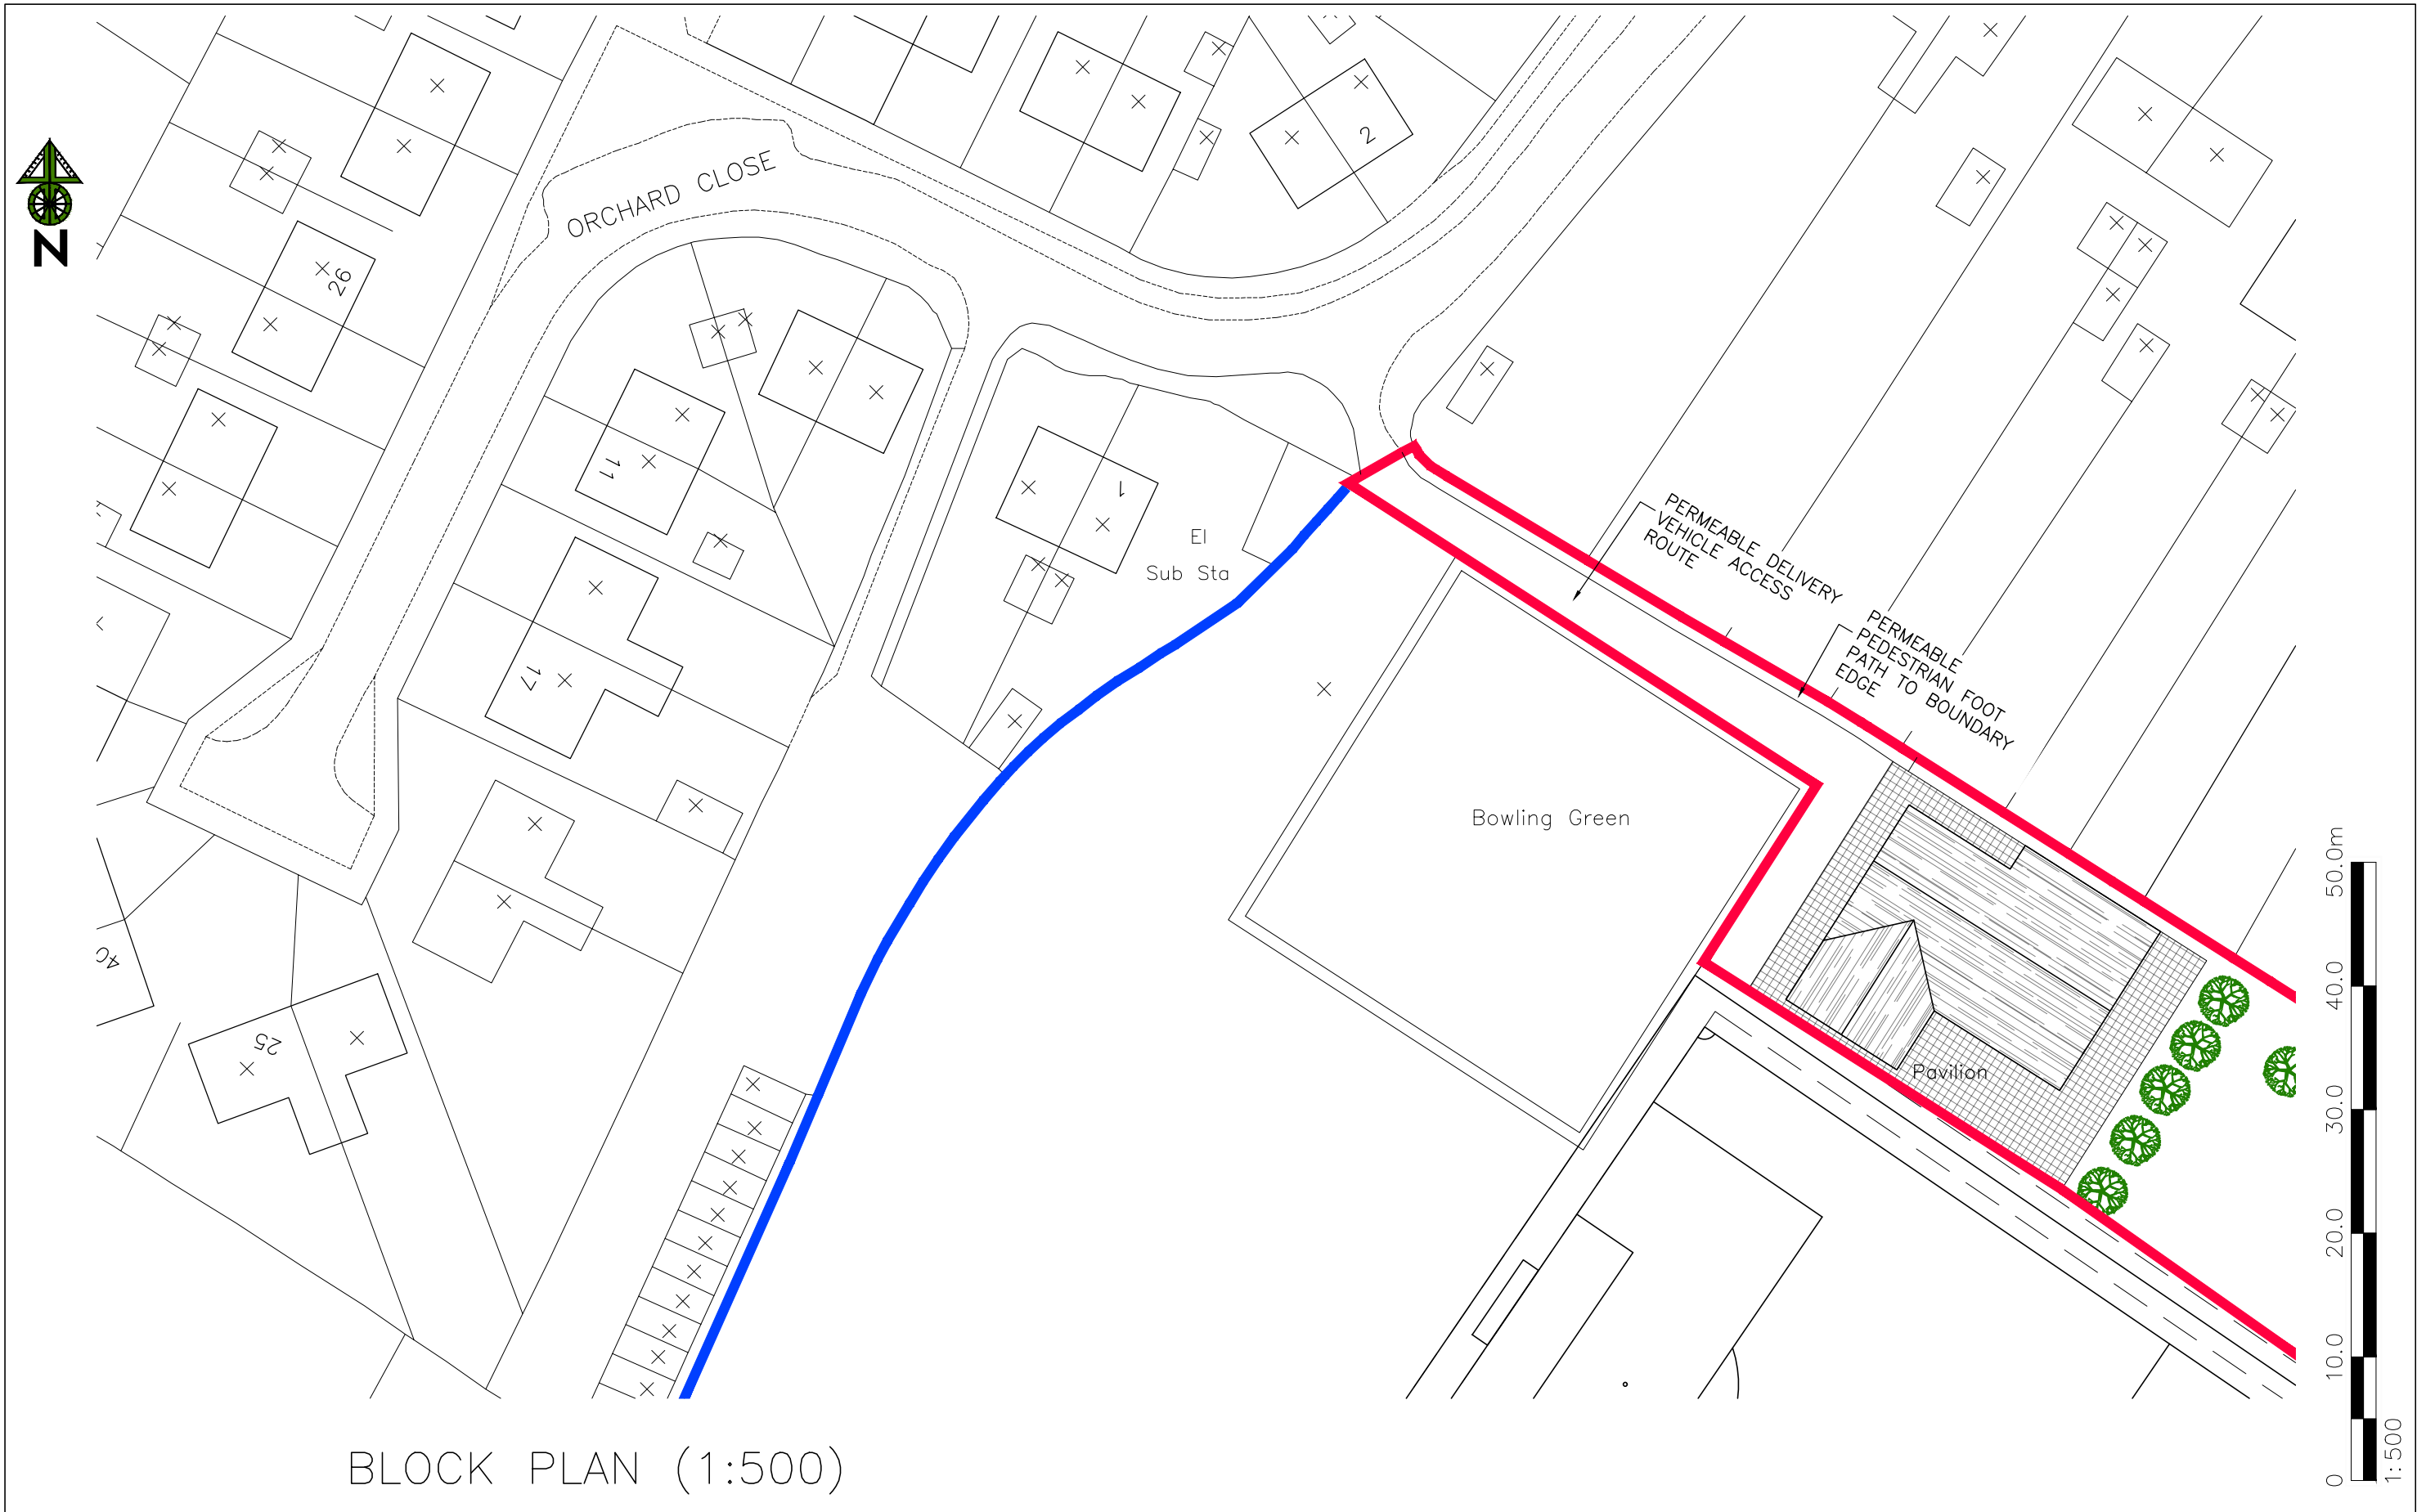

BLOCK PLAN (1:500)

|   |                                                       
|---|-------------------------------------------------------|--|--|---|------|----------|--|-------------------------------------------------------------------|--|--------------------------------------|----------------------------------|---|--|---|--|--------------------------------------|--------------------------------------|---------------------------------|--------------------|
| <div>NOTES AND REVISIONS</div> <div>No dimensions are to be scaled from this drawing. All stated dimensions must be verified on site. Lobs Design must be advised of any discrepancies.<br/>This drawing must be read together with the specification/Bill of Quantities and related drawings.</div> <div>This drawing is for the purpose of obtaining Planning &amp; Building Regulations Approval only. Should the contractor use them to build from then they assume full responsibility for the design.</div> |                                                       |  |  | <div>Client</div> <div>St Ippolyts Bowls &amp; Sports Club<br/>Orchards Close, St Ippolyts<br/>SG4 7RH</div> |      |          |  | <div>Drawing Title</div> <div>Vehicle and Pedestrian Access</div> |  |                                      |                                  | <div></div> <div>LGCHF Garden City<br/>Heritage Awards<br/>Winning Designer</div> |  | <div>Lobs Design</div> <div>Architectural Services<br/>Devonshire B.C.<br/>Works Road,<br/>Letchworth Garden City<br/>Hertfordshire, SG6 1GJ<br/>T: 01462 488212<br/>M: 07960 006077<br/>E: info@lobs-design.co.uk</div> |  |                                      |                                      |                                 |                    |
|   |                                                       |  |  |   |      |          |  | <div>Proposed</div>                                               |  |                                      |                                  |   |  |   |  |                                      |                                      |                                 |                    |
|   |                                                       |  |  |   |      |          |  | <div>Project</div> <div>Replacement Sports and Social Club</div>  |  |                                      |                                  |   |  |   |  | <div>Scale</div> <div>As Shown</div> | <div>Date</div> <div>Sept 2024</div> | <div>Drawn</div> <div>KRL</div> | <div>Checked</div> |
|   |                                                       |  |  |   |      |          |  | <div>Project No</div> <div>LD684</div>                            |  | <div>Drawing No</div> <div>P11</div> | <div>Revision</div> <div>A</div> |   |  |   |  |                                      |                                      |                                 |                    |
| A   | RED LINE ALTERED FOLLOWING COMMENTS FROM NHC PLANNING |  |  | ipl   |      | 07.10.24 |  |                                                                   |  |                                      |                                  |   |  |   |  |                                      |                                      |                                 |                    |
| REV   | DESCRIPTION                                           |  |  | DRWN   | CHKD | DATE     |  |                                                                   |  |                                      |                                  |   |  |   |  |                                      |                                      |                                 |                    |