



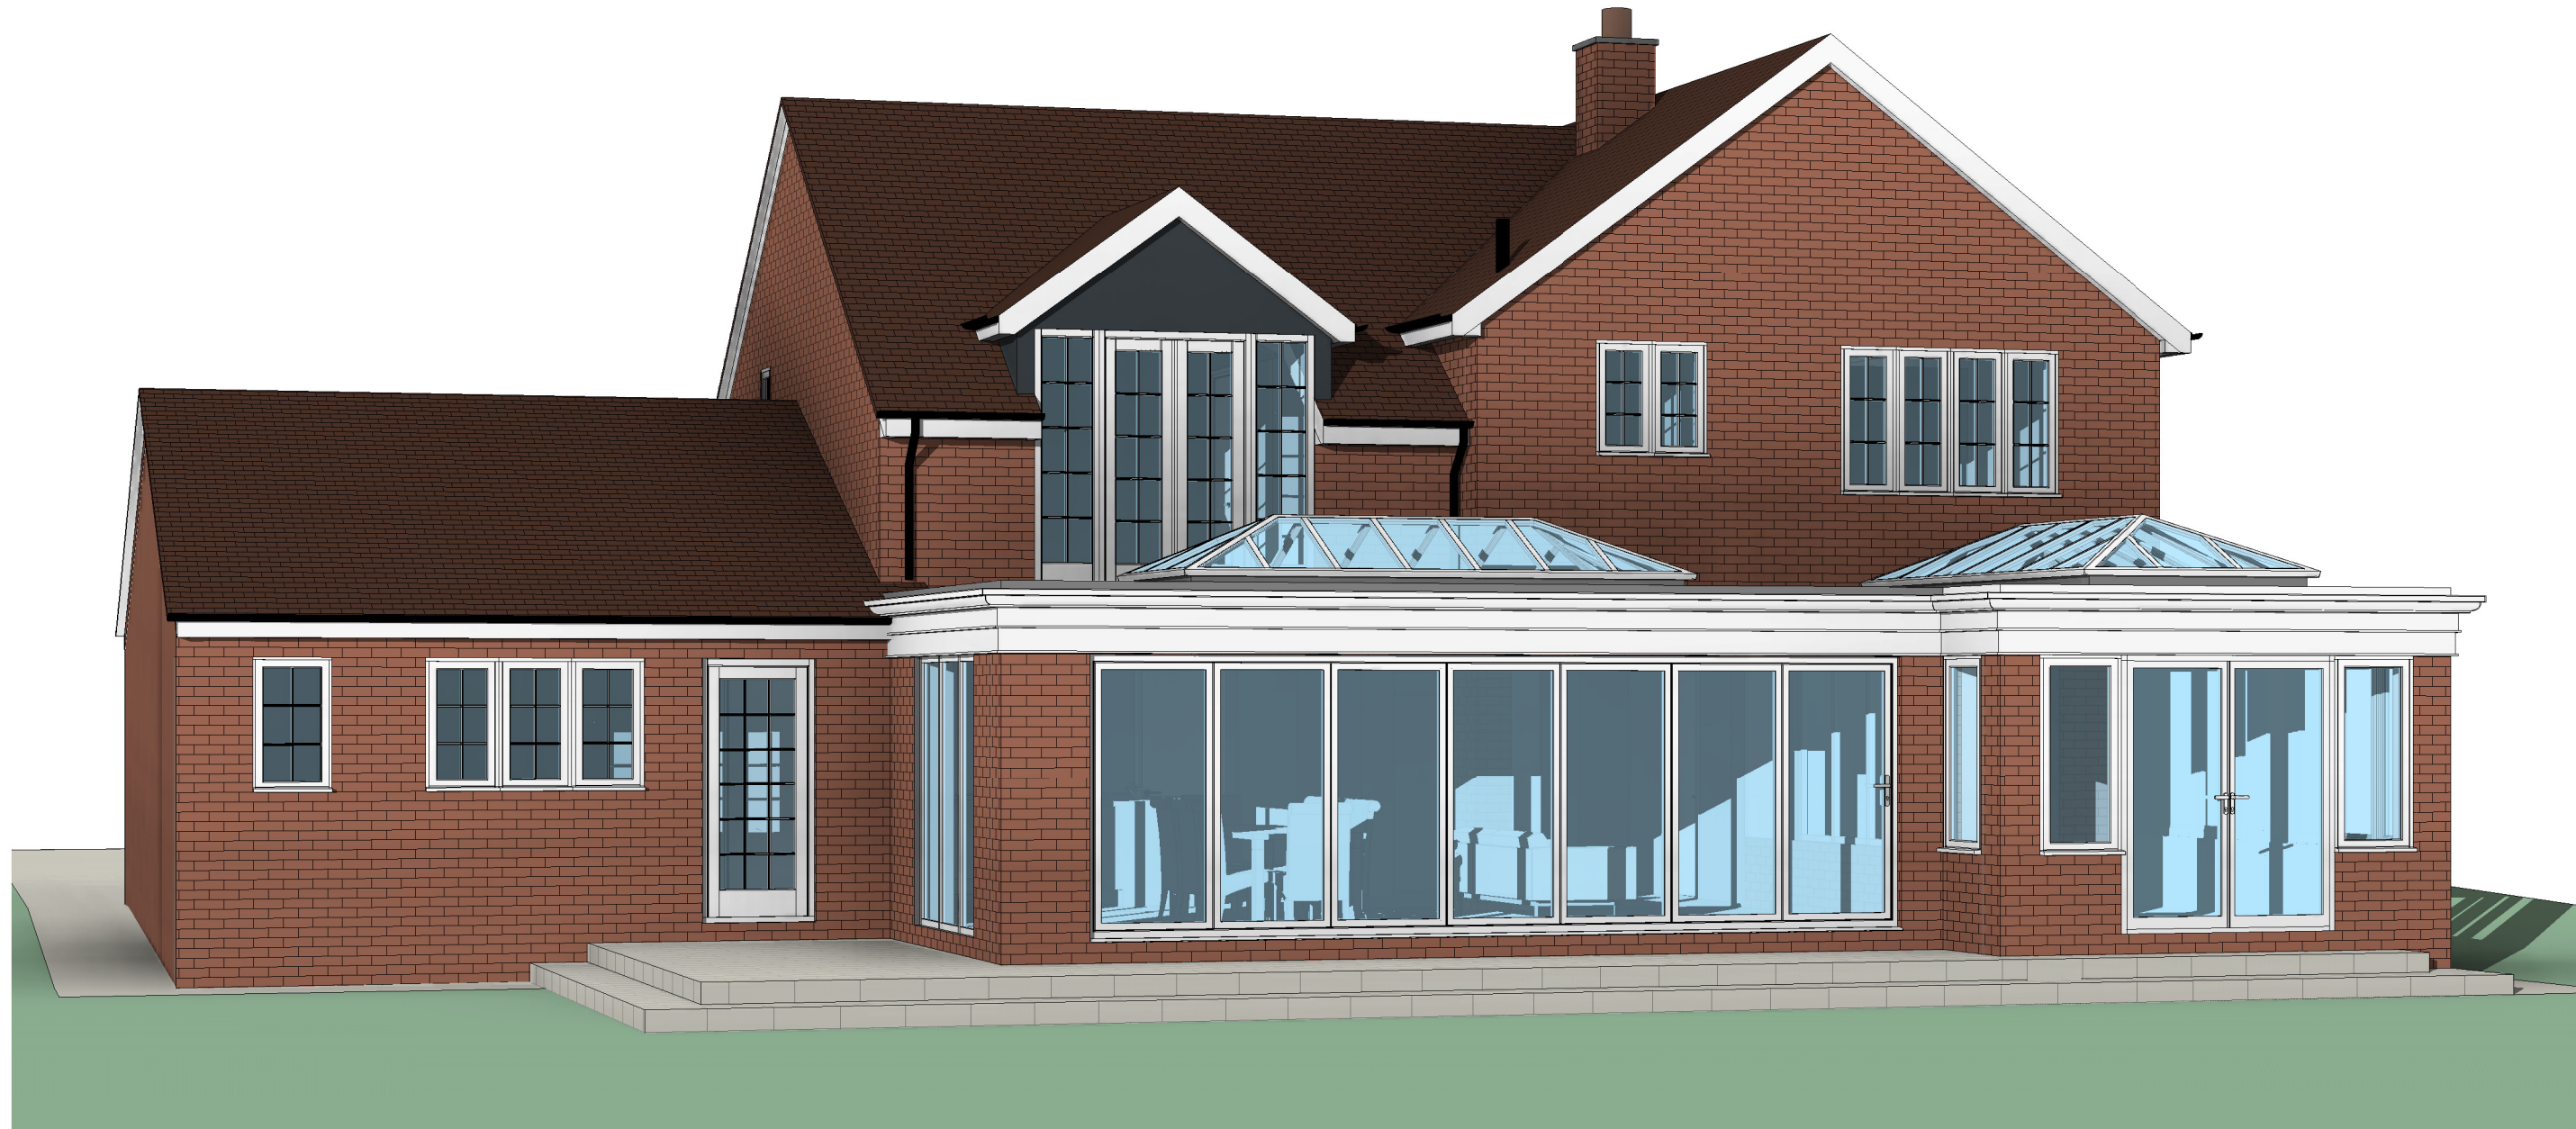

1 : 50

[illegible]

Project/Client:	Project No:
The Old Police House	Project Number
	Dwg No:
	A105
	Rev:
	1
Drawing:	Scale:
	1 : 50 @ A1
Proposed Plans	Drawn By: Date:
	Author
	Checked By: Date:
	Checker

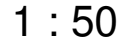

D.Chandler Architectural Design Ltd
Devonshire Business Centre, Works Rd, Letchworth, SG6 1GJ.
Tel : 07901 864 742 - Email : daniel@dcarchitectural.org