



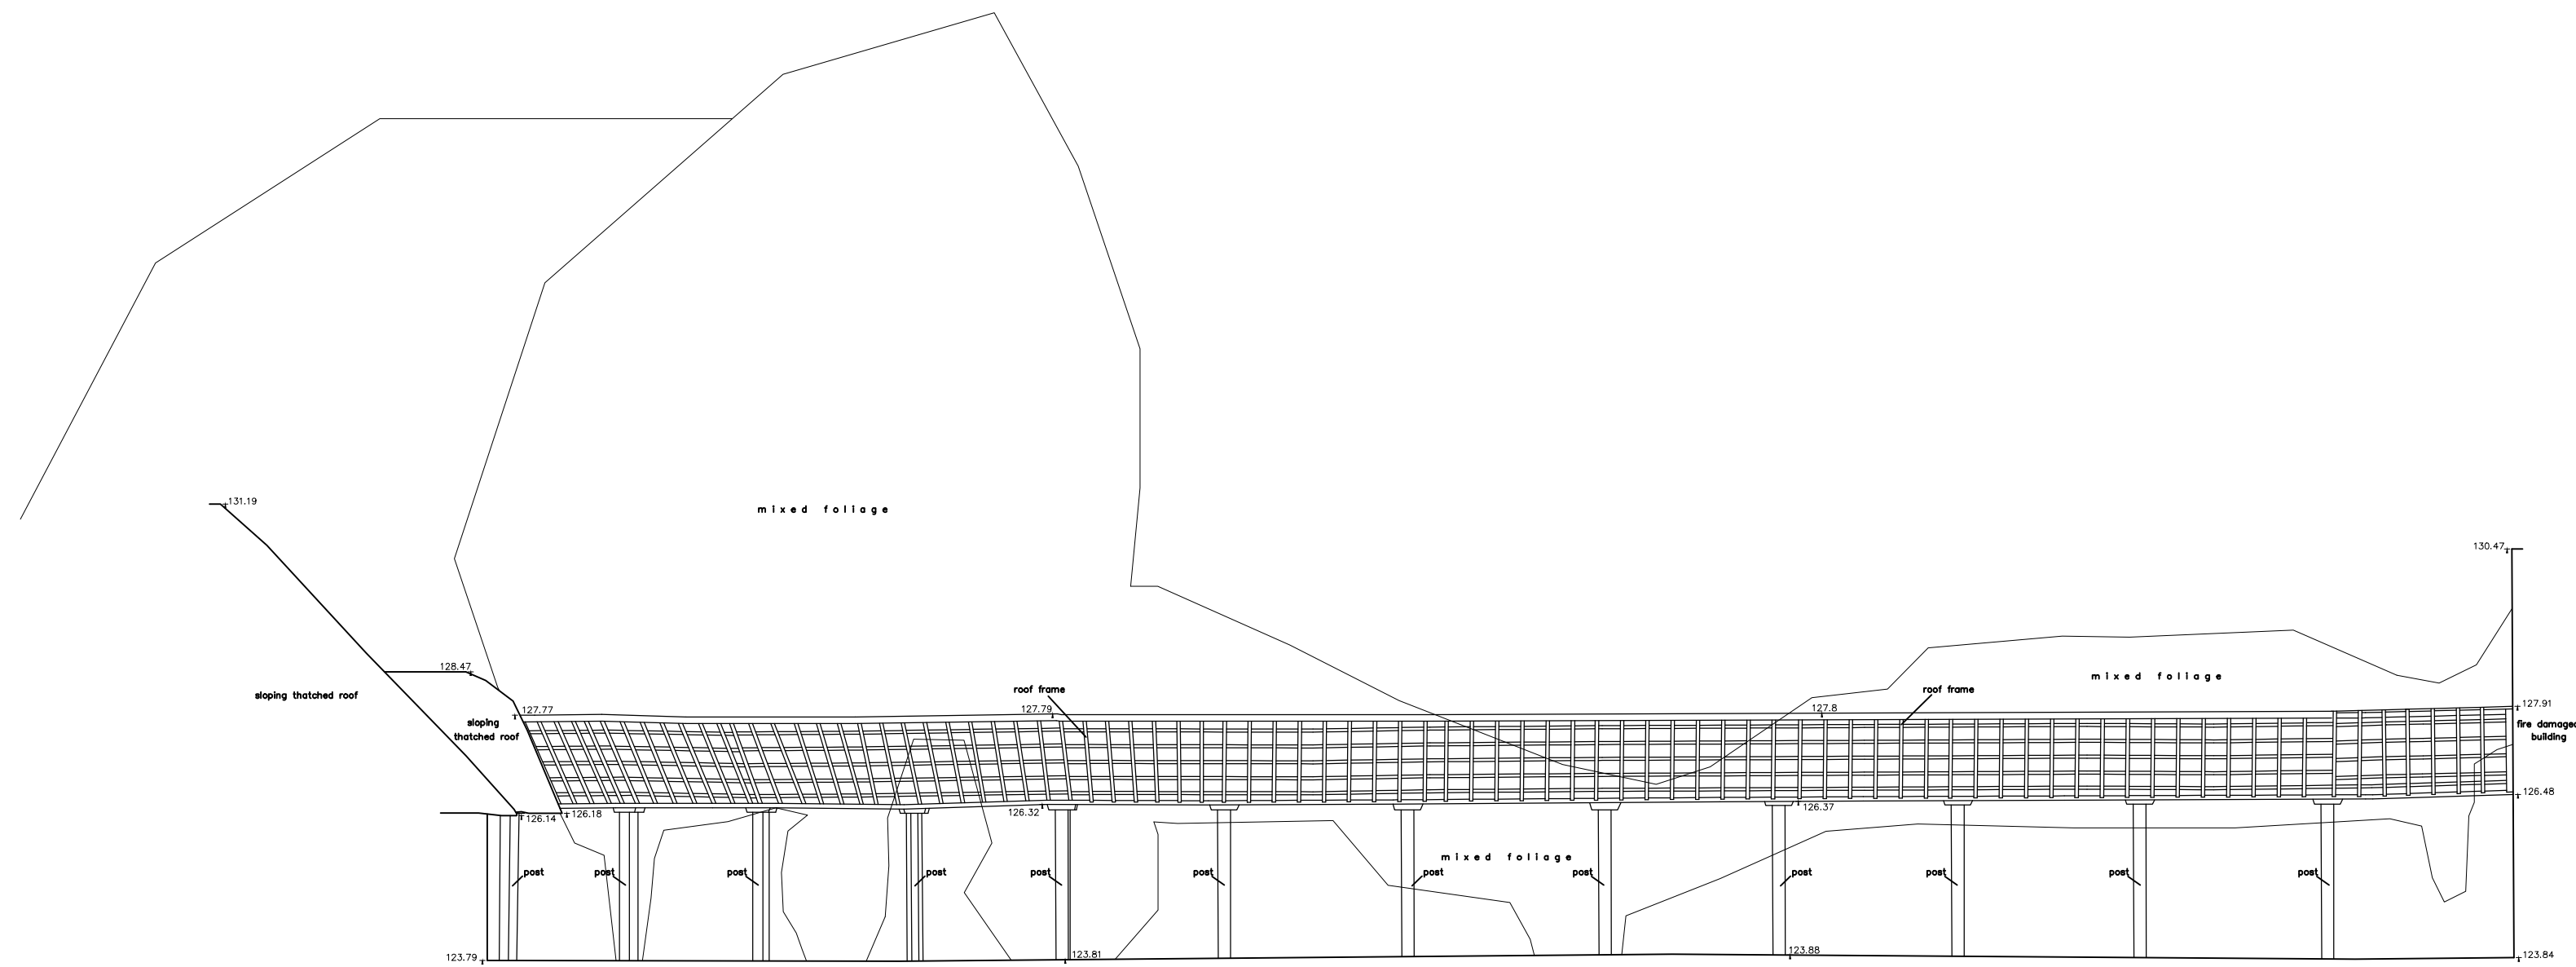

Datum 120.00m Datum 120.00m

Elevation E

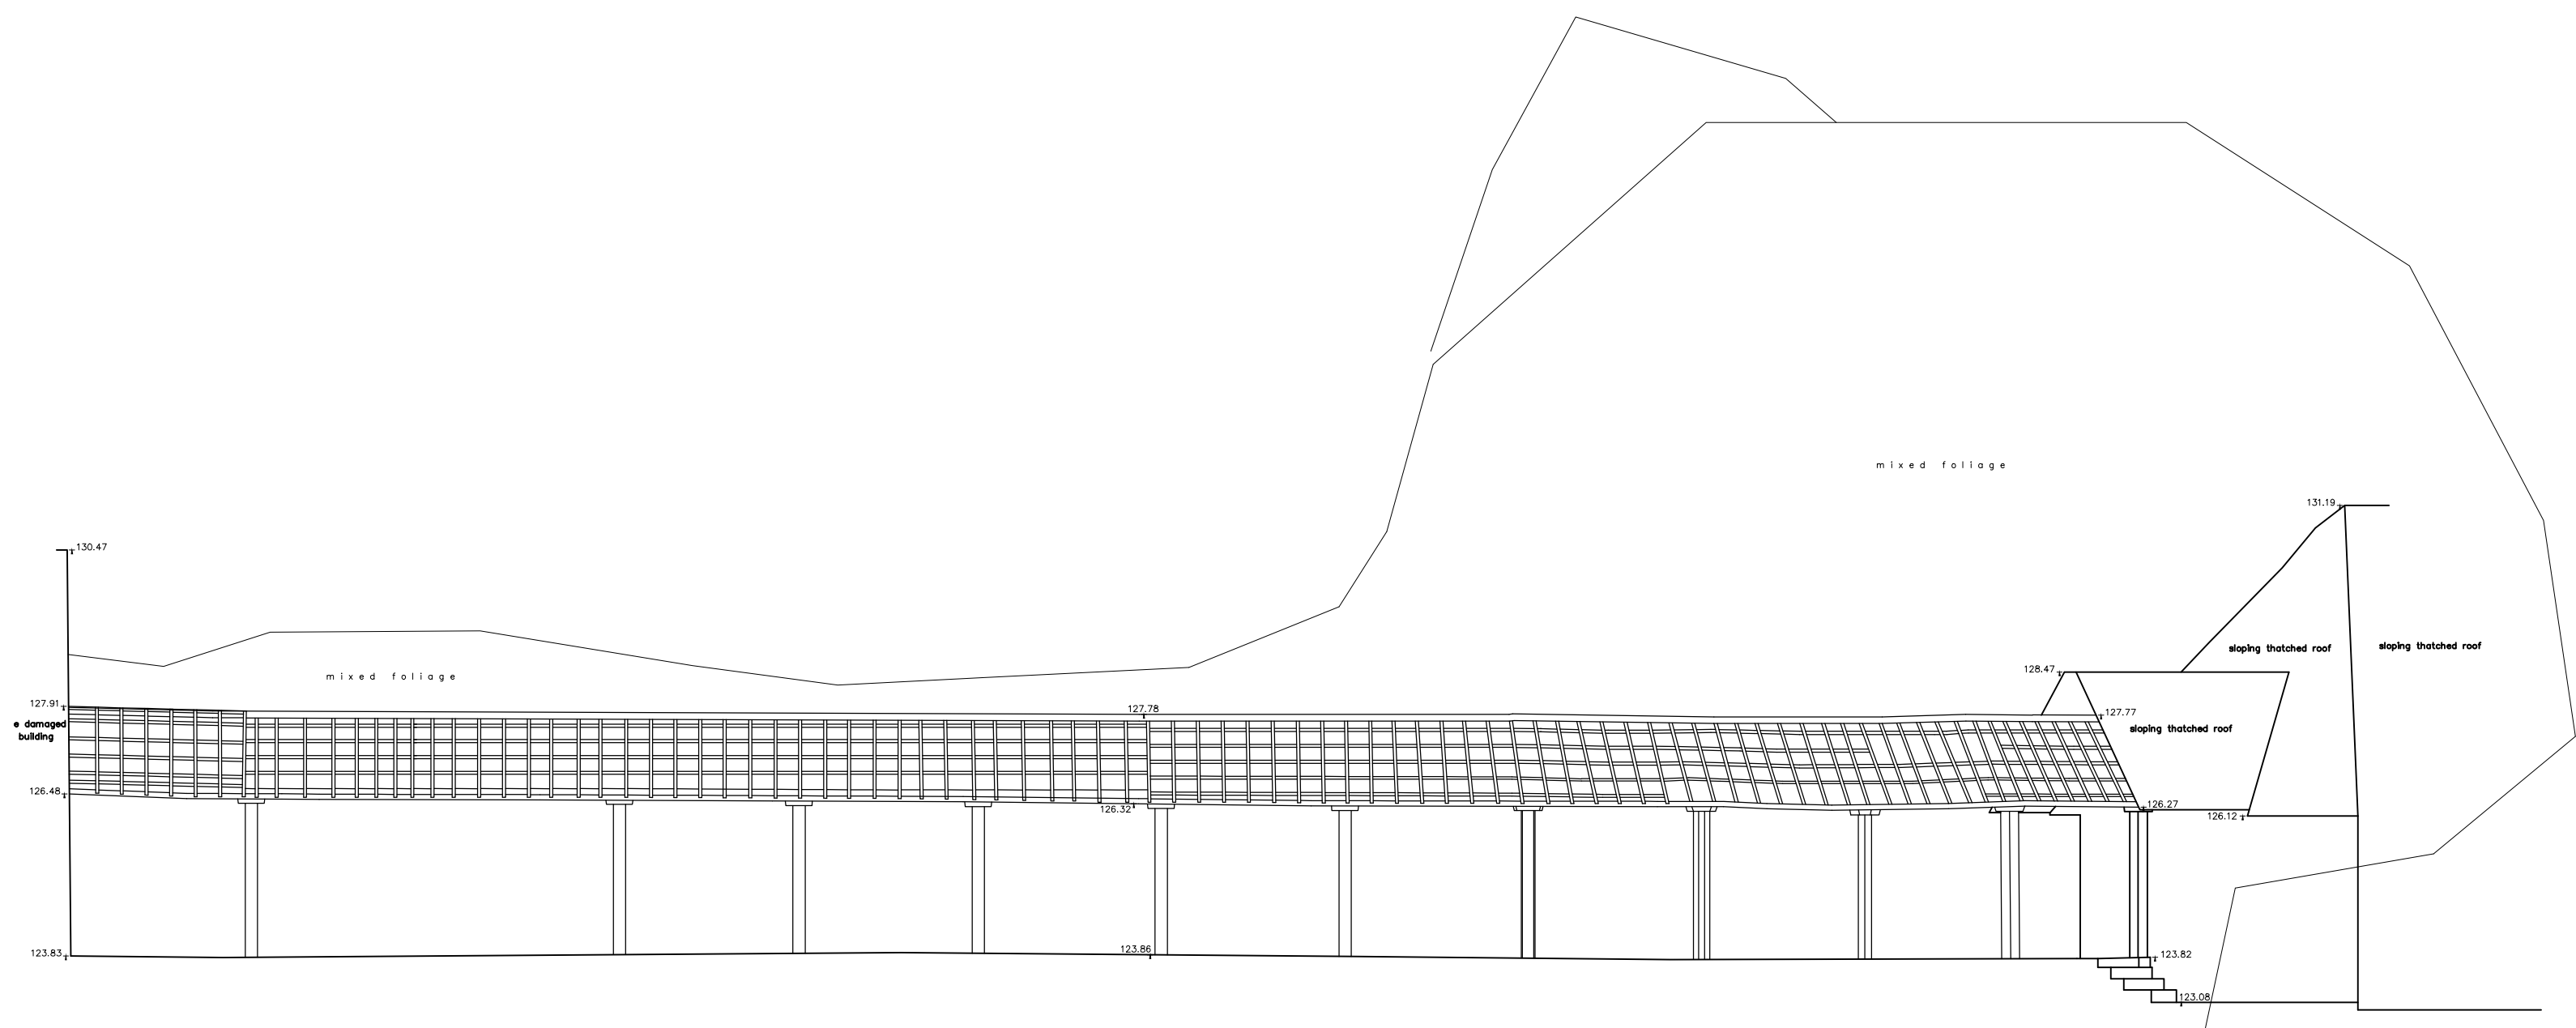

Datum 120.00m Datum 120.00m

Elevation F

drawing stage			
PLANNING			
Briffa Phillips			
Architecture Design Planning Consultants Project Management			
18-21 Holywell Hill, St Albans Herts AL1 1EZ Tel. 01727 731671 Fax. 01727 840567 www.briffaphillips.com info@briffaphillips.com			
project title			
NODE COURT, DRIVERS END LANE, CODICOTE, HERTS, SG4 8TR			
drawing title			
EXISTING ELEVATIONS E & F (MIDDEN BUILDING)			
scale	job architect	drawn	checked
1:100@A1	MB	RM	MB
date	project no.	drawing no.	revision
22.08.18	1581	209	