

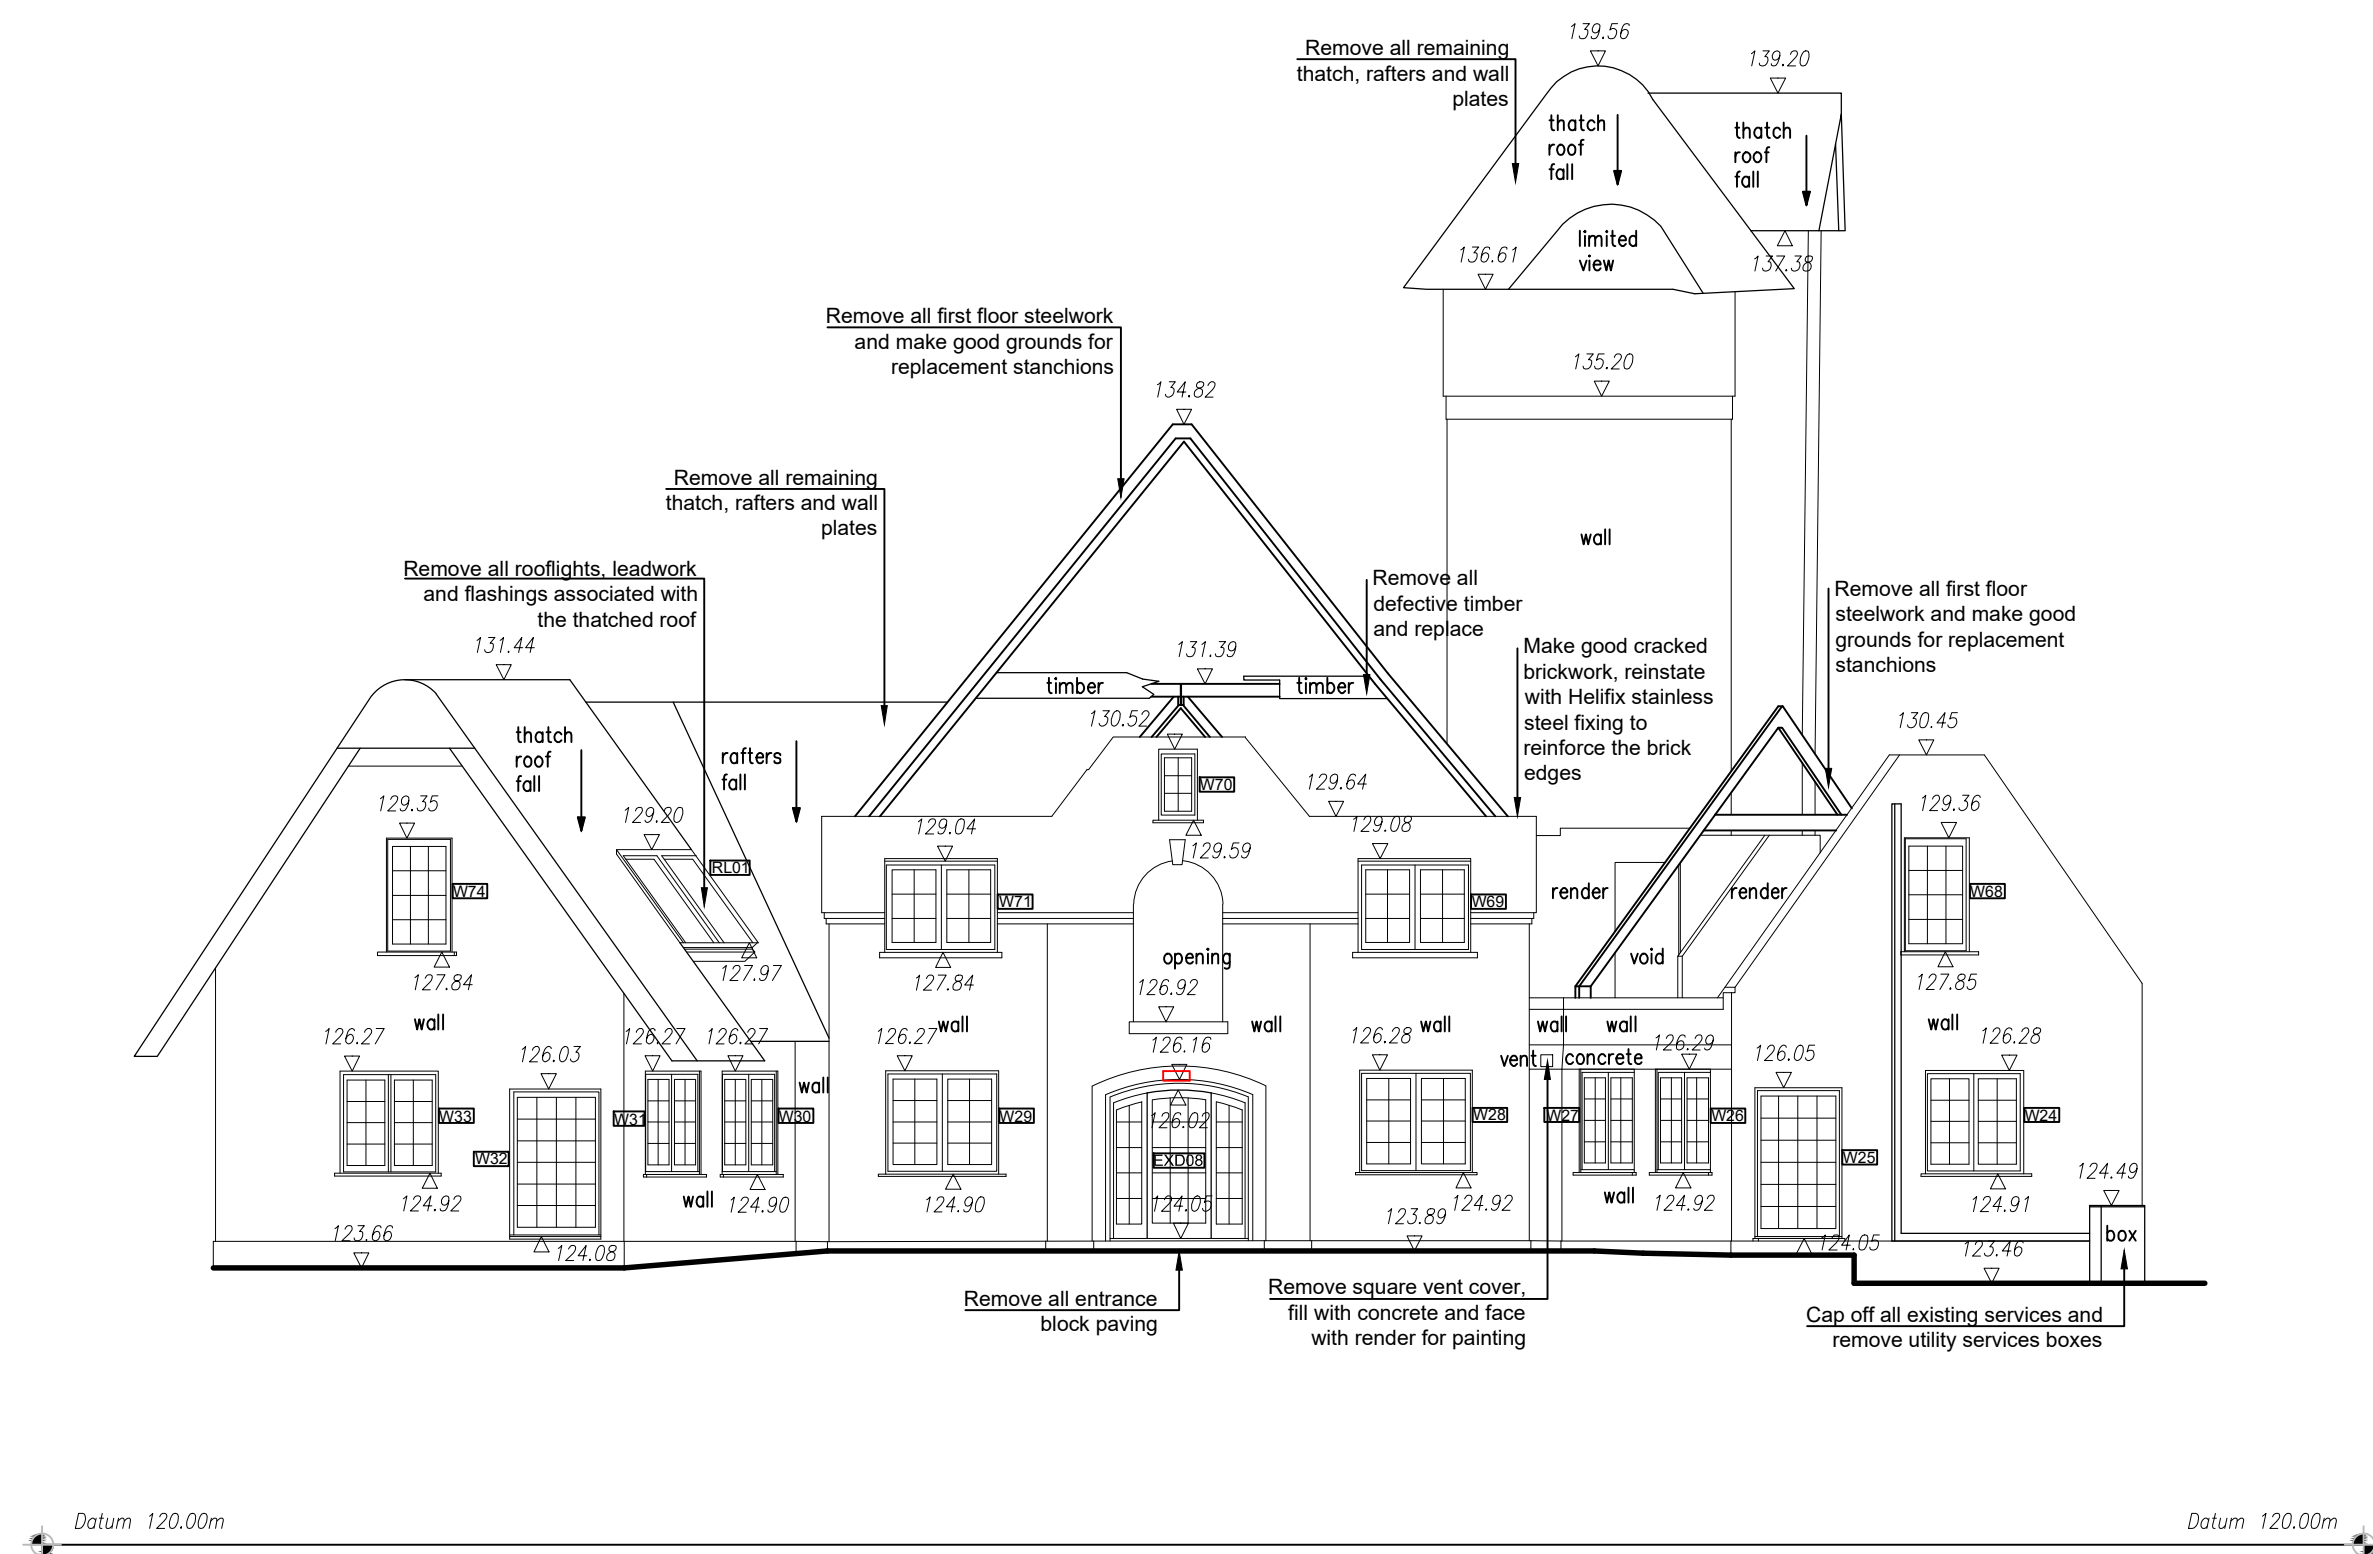


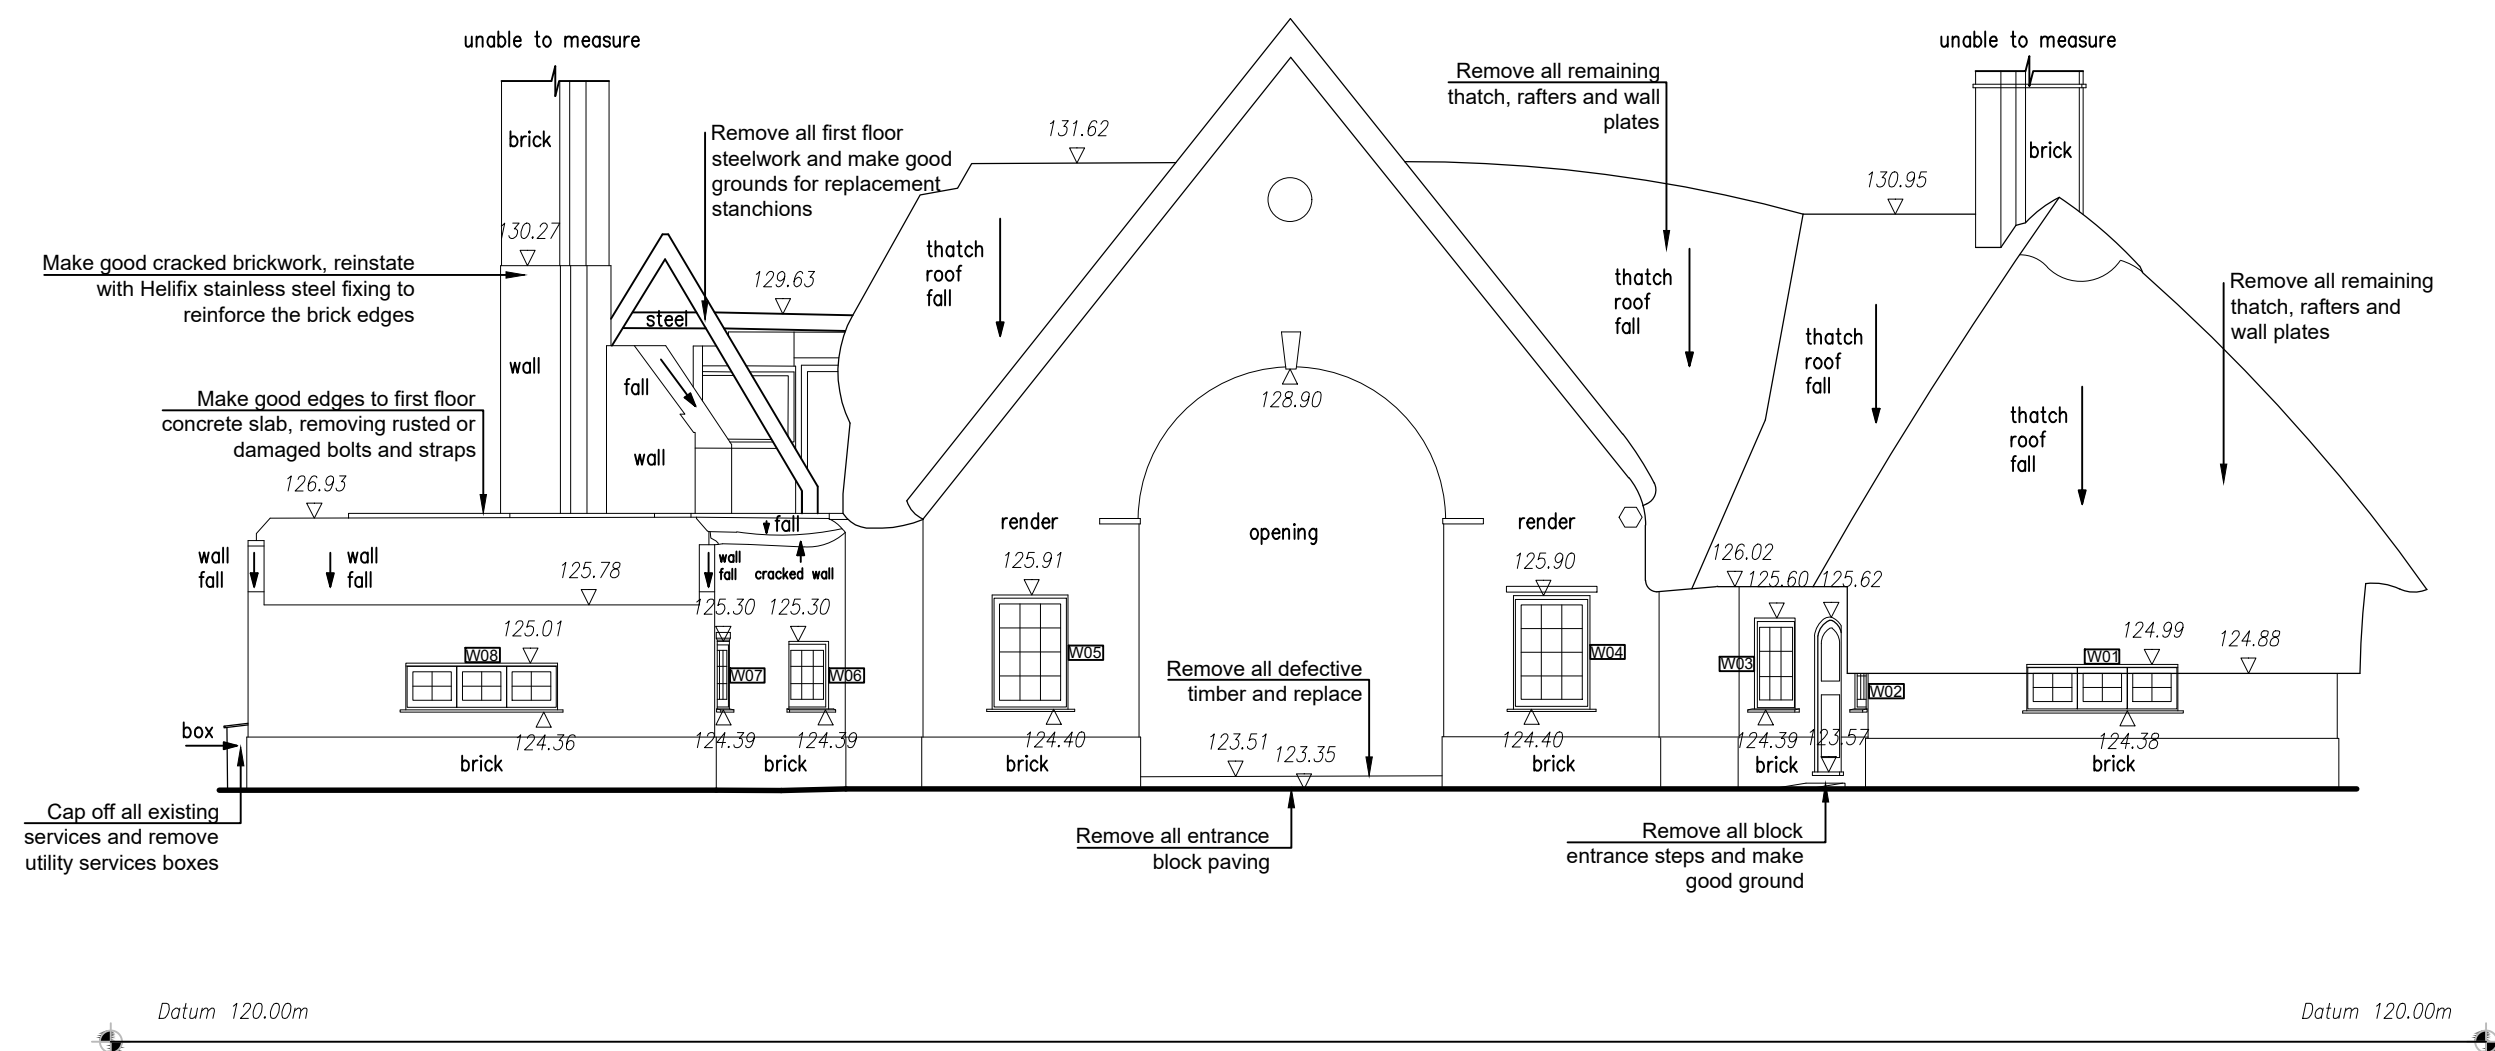

- ### Window method statement:
1. Removal of window frames, box sashes and window sashes
 2. Clean down masonry openings and remove debris
 3. Remove any defective masonry and/or replace as necessary
 4. Remove all rotten timber grounds surrounding the window
 5. Retain all sound timber
 6. Where frames are rotten cut and splice new timber frame elements in small sections machined to match existing timber frame profiles
 7. Where box sashes are rotten replace the box to match
 8. Replace broken glass with single glazing (laminated glass 100mm above F10)
 9. Retain original mullions and / or replace with identical section
 10. Apply white putty
 11. Retain weights and replace sash cords
 12. Apply weather strips to internal faces of box frames
 13. Isolate all masonry joints, heads and cills from all new and refurbished timber using DPM
 14. Repoint frame to match original reveals
 15. Decorate with one coat undercoat and two top coats white paint

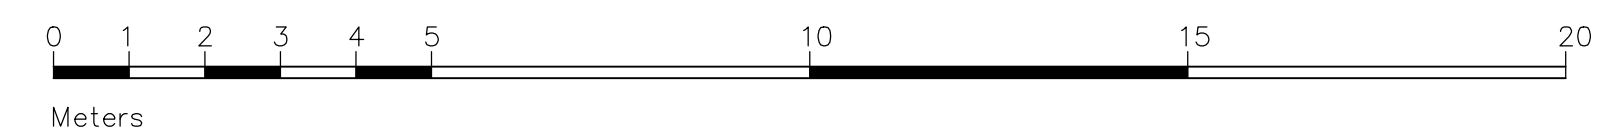

drawing stage			
PLANNING			
Briffa Phillips Architecture Design Planning Consultants Project Management 			
19-21 Holywell Hill, St Albans Herts. AL1 1EZ Tel. 01727 846587 Fax. 01727 731671 www.briffaphillips.com info@briffaphillips.com 			
project title. NODD COURT, DRIVERS END LANE, CODECOTE, HERTS., SG4 8TR			
drawing title. EXISTING ELEVATIONS 01 & 03 (MAIN BUILDING)			
scale.	job architect	drawn	checked
1:100/A1	MB	RM	MB
date	project no.	drawing no.	revision
22.08.18	1581	204	