

[illegible]

Notes	
Ceiling height	(360)
Floor Level	+20.00
Floor level	-20.00 FL
Colling Level	+20.00 CL
Soffit level	+20.00 SL
Falses Ceiling + wall	+20.00 FCL
Floor to all height	c-1334
Ceil to head height	H - 1234
DH - 2000	
Arch	
Radiator	
Station	
Hedge	
Sleep slope	
Force	
Pipe	
Four pipe	
Slope pipe	

Survey Coordinates and Grid

Please note that the grid shown on this drawing is as follows:

- ☐ Arbitrary
- ☐ Arbitrary but related to building line
- ☐ Arbitrary but approx. related to North
- ☐ Best fit to an Ordnance Survey Digital Sheet
- ☒ Related to the Ordnance Survey National Grid

Labels

Please note that the levels shown on this drawing are as follows:

- ☐ Airframe and related to a temporary bench mark
- ☐ Related to an Ordnance Survey Bench Mark
- ☒ Related to an Ordnance Survey National GPS Network

Bench positions are indicated by a cross or the decimal point

Bench Mark	Type	Ordnance Survey
Position	N/A	
Value	N/A	

Trees

All trees sizes are approximate and should be checked on site before using information. Where guaranteed tree species become important the services of a tree expert should be employed.

Notation - diameter of trunk / Height / Spread

Drainage

Where drainage covers have been fitted data has been recorded for each individual manhole from the surface and connections to other manholes, pipes or gullies are assumed. Where information is required to assess the manhole or tracing to other manholes then a services trace will be needed.

[illegible]


CADPLAN
PRECISION • MEASUREMENTS

Land Surveys • Measured Building Surveys • 3D Laser Scanning
Utility Surveys • Lease Plans • 3D Models • Rights of Light Surveys

Cob Tree House Oldbury Lane Upton Kent TN15 8DA
Tel: 01732-489100 Fax: 01732-489101 E: enquiries@cadplan.co.uk




Client
HambroWarr

Project
Node Court
Drivers End Lane, Codicote
Hitchin, SG4 8TR

Drawing Title

Elevation 6 and Elevation 8

Sheet/Scale	Date	Drawn	Checked
A1@1:100	16/09/16	M.T.	C.S.D.
Project No.	Drawing No.	Preliminary	Revision
89663	08		

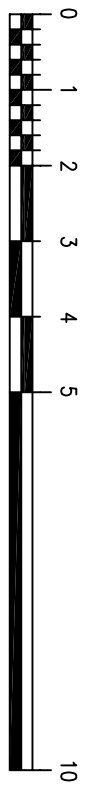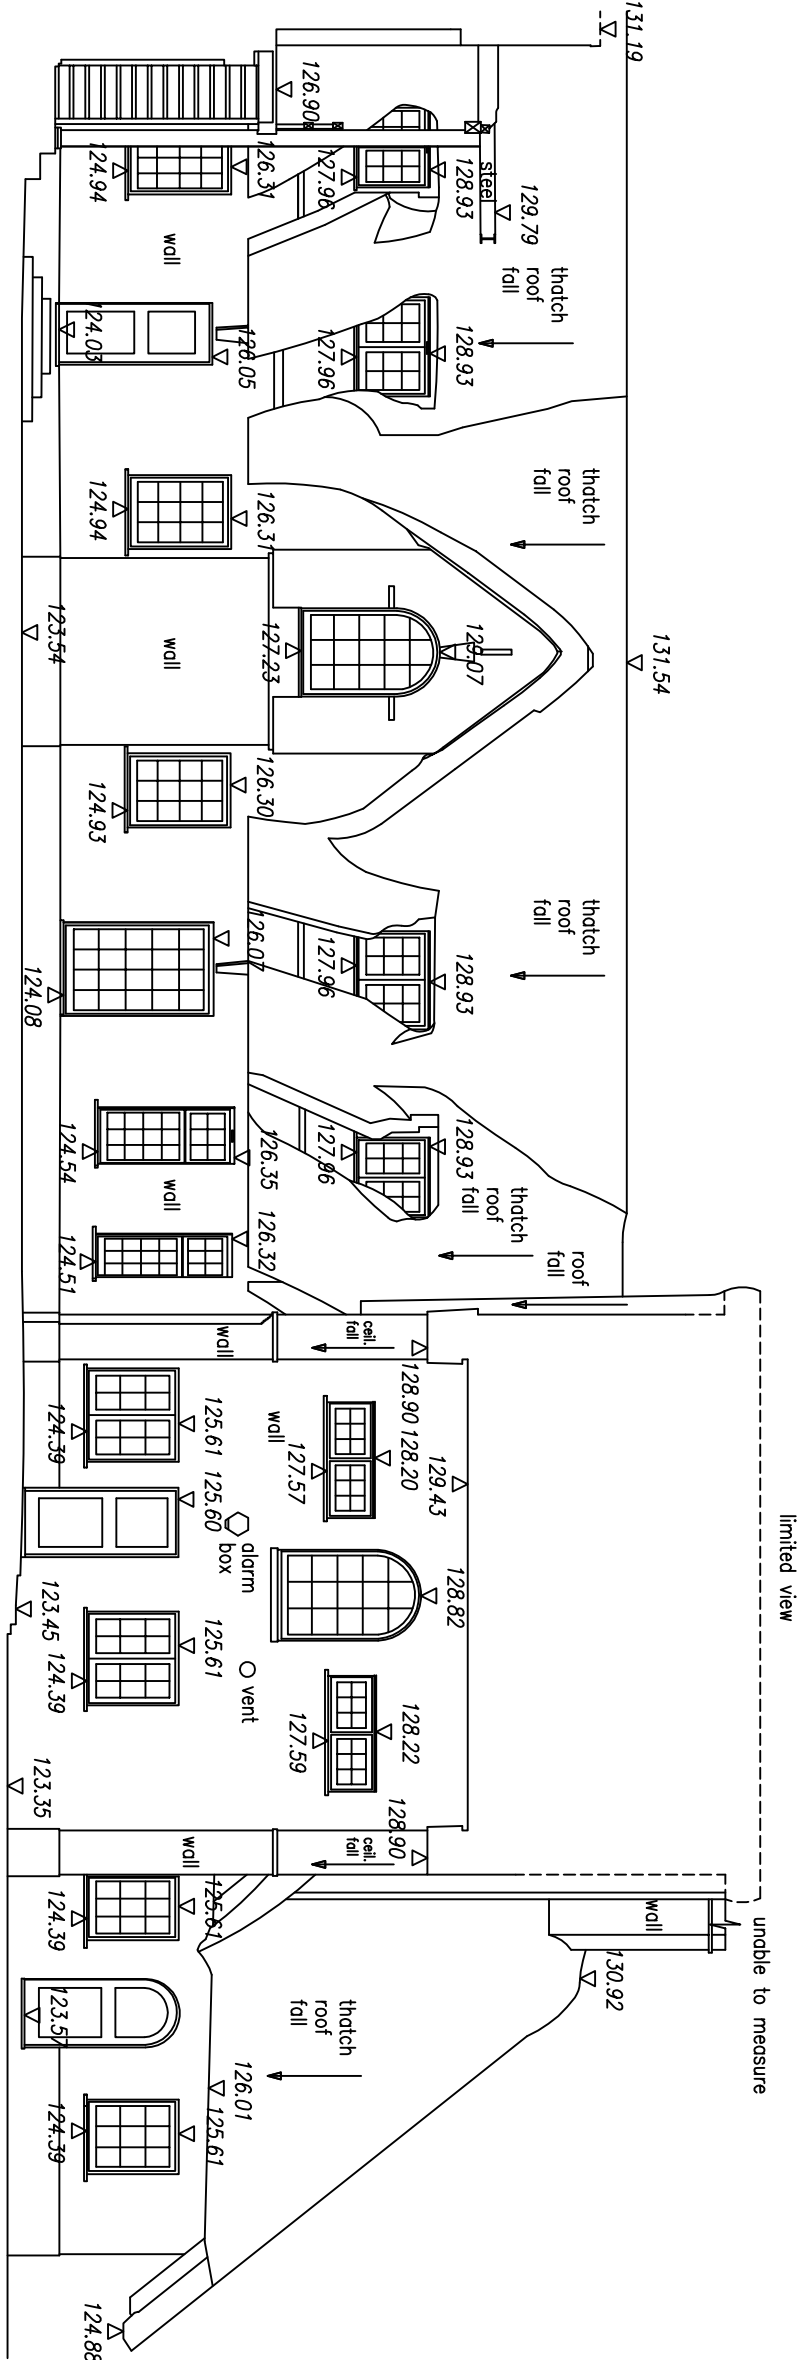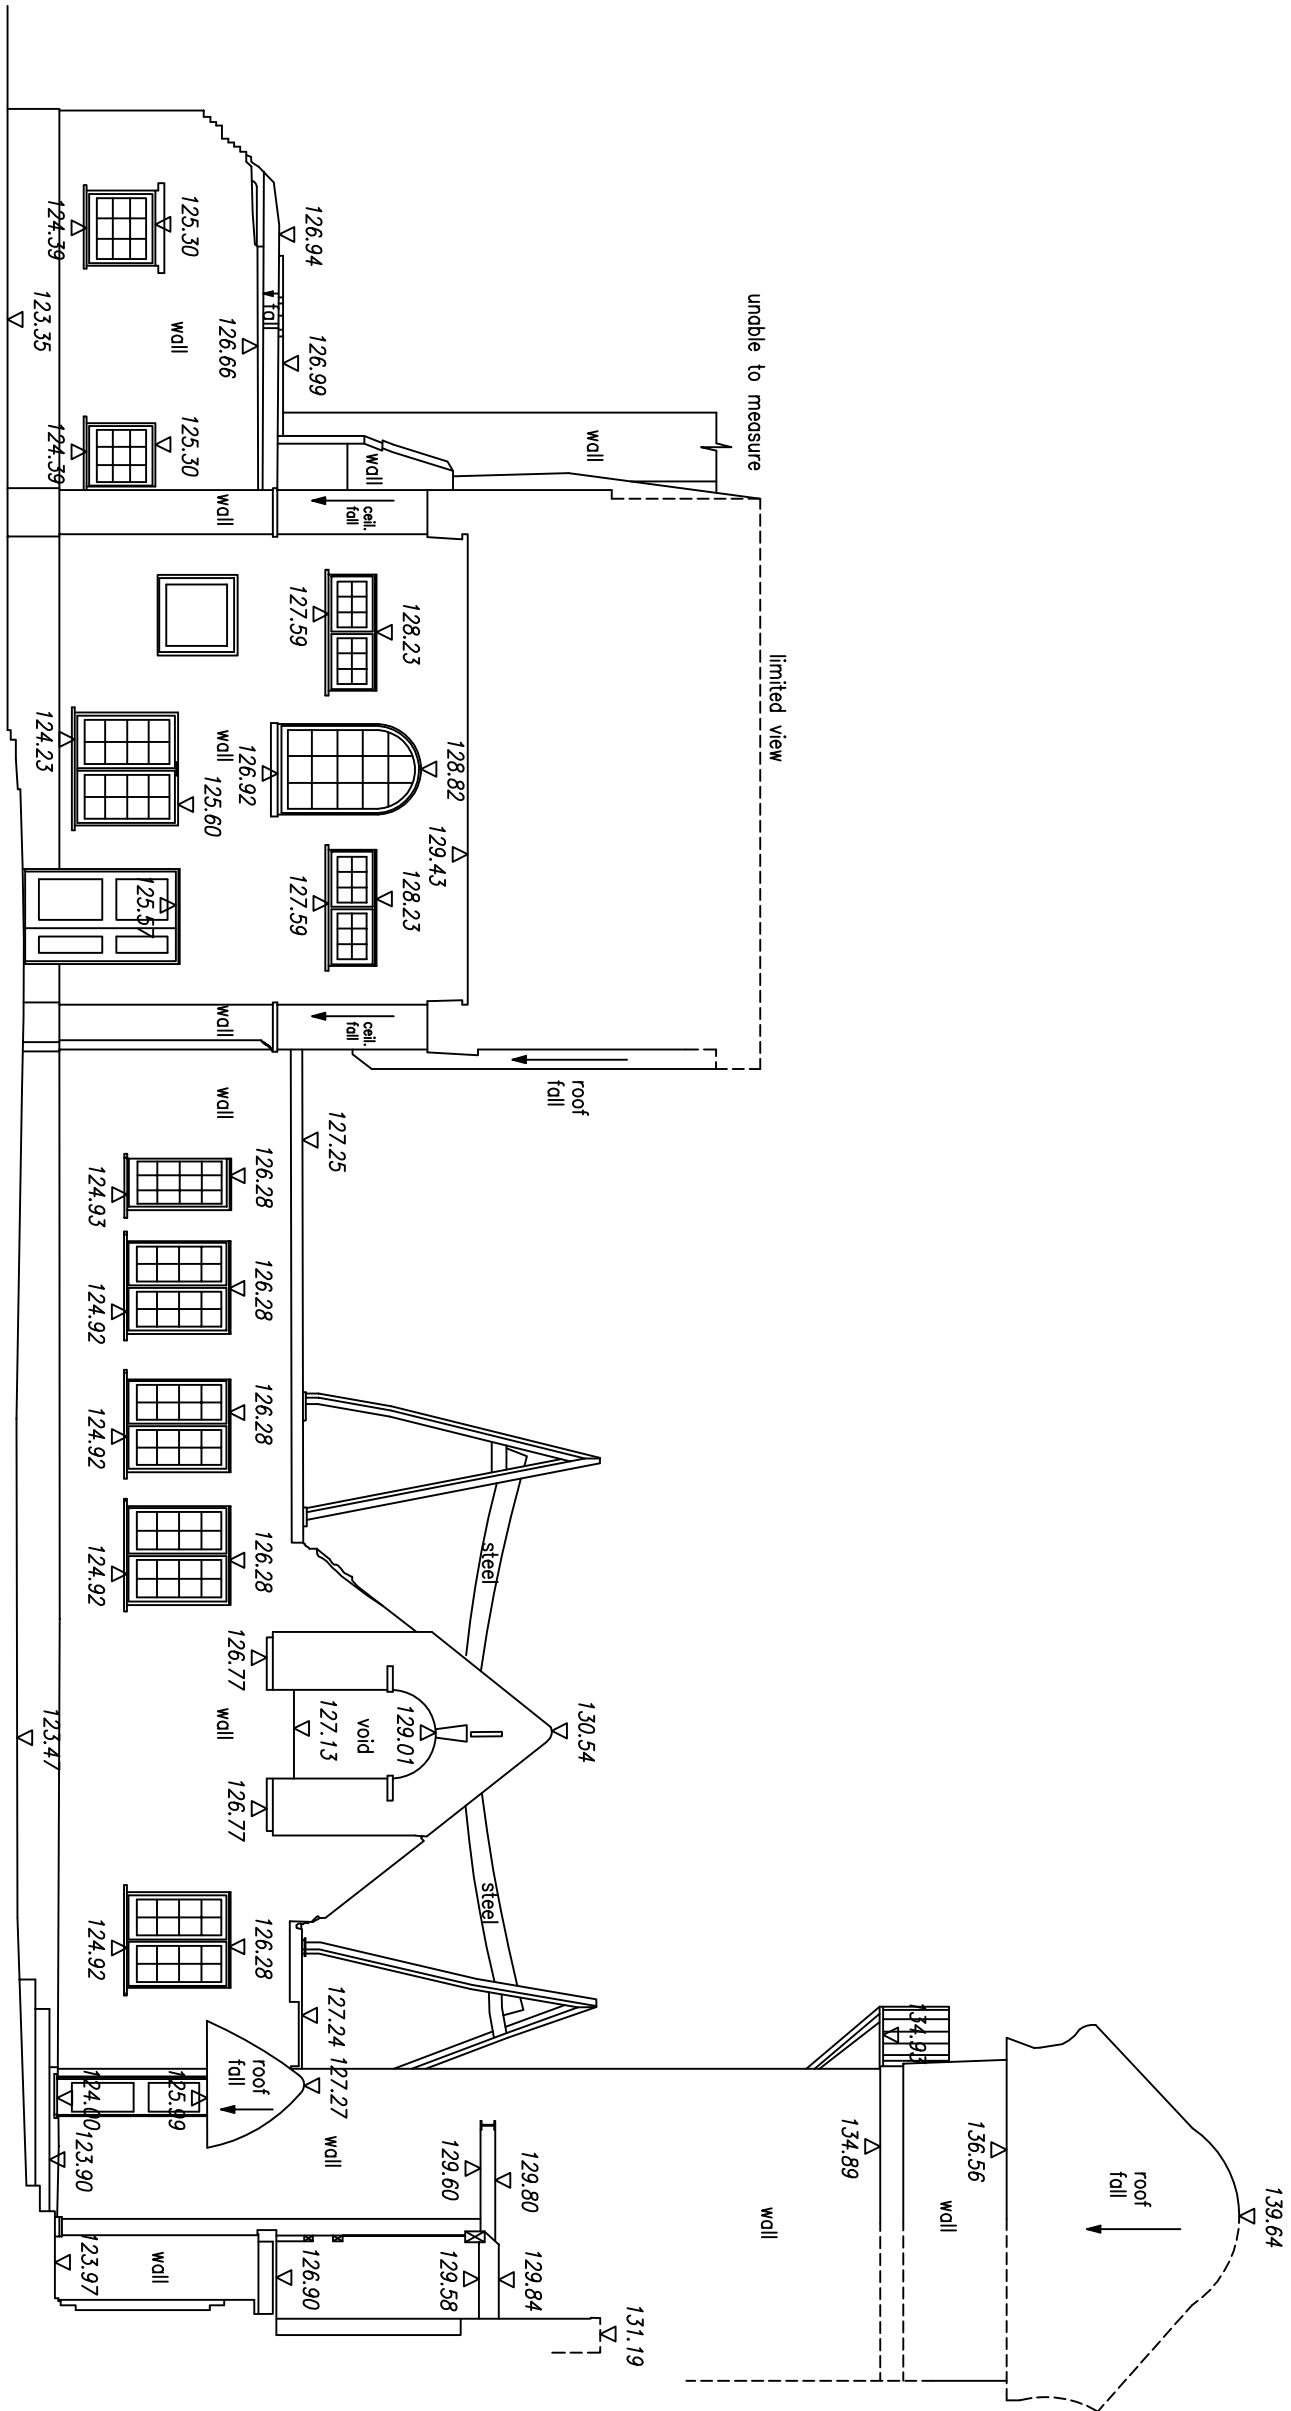

Scale in Metres @ 1:100