
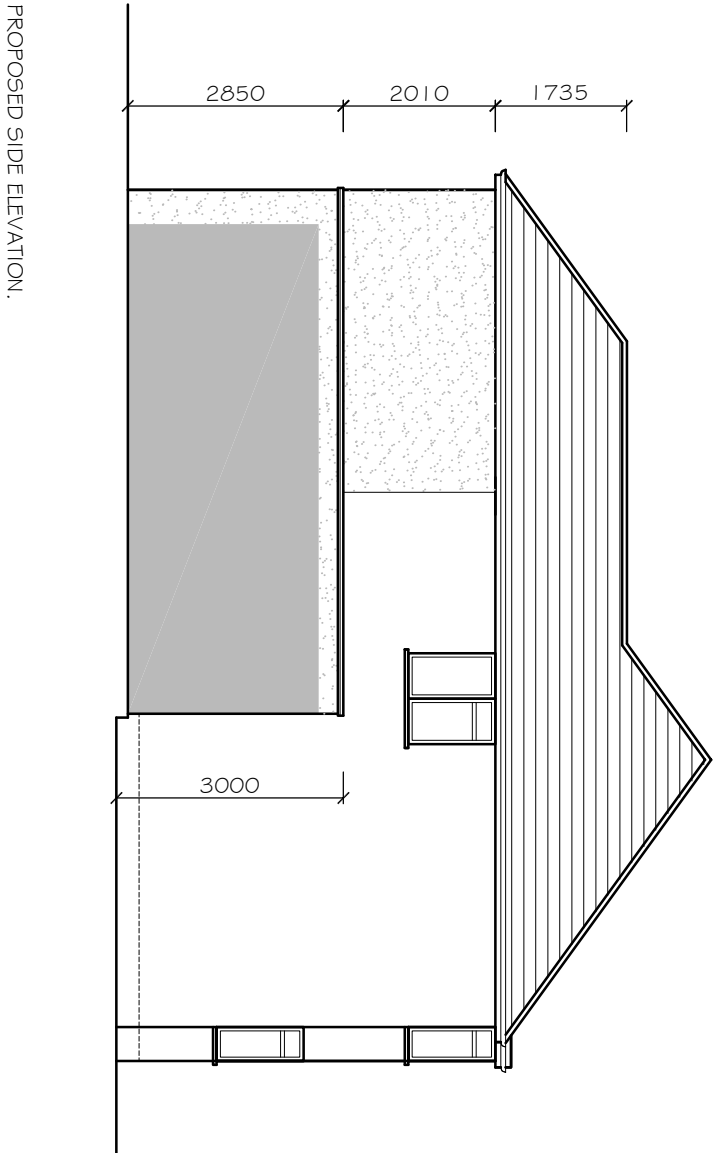
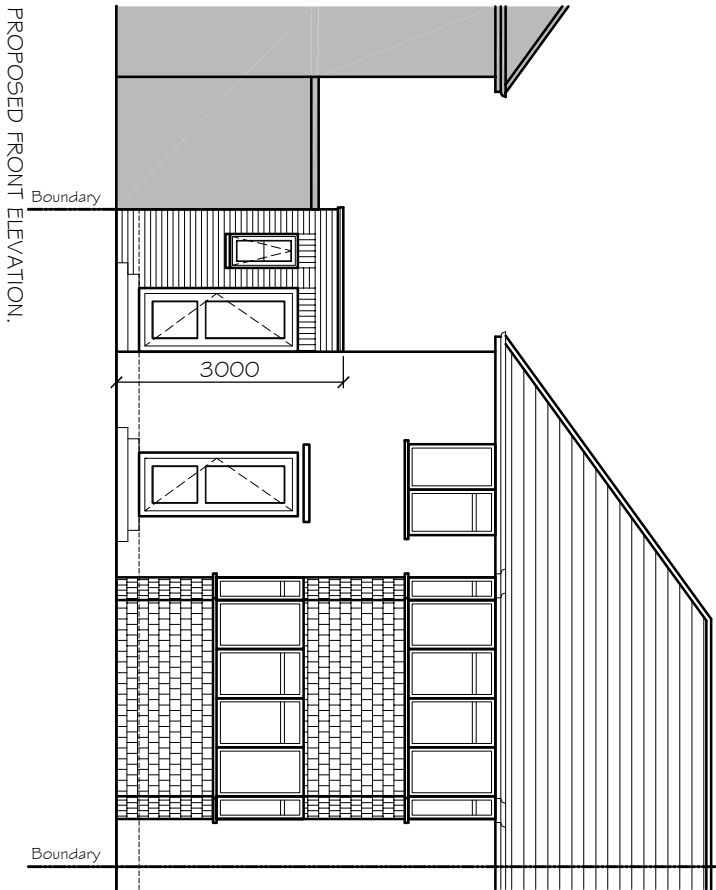


1:100 Scale

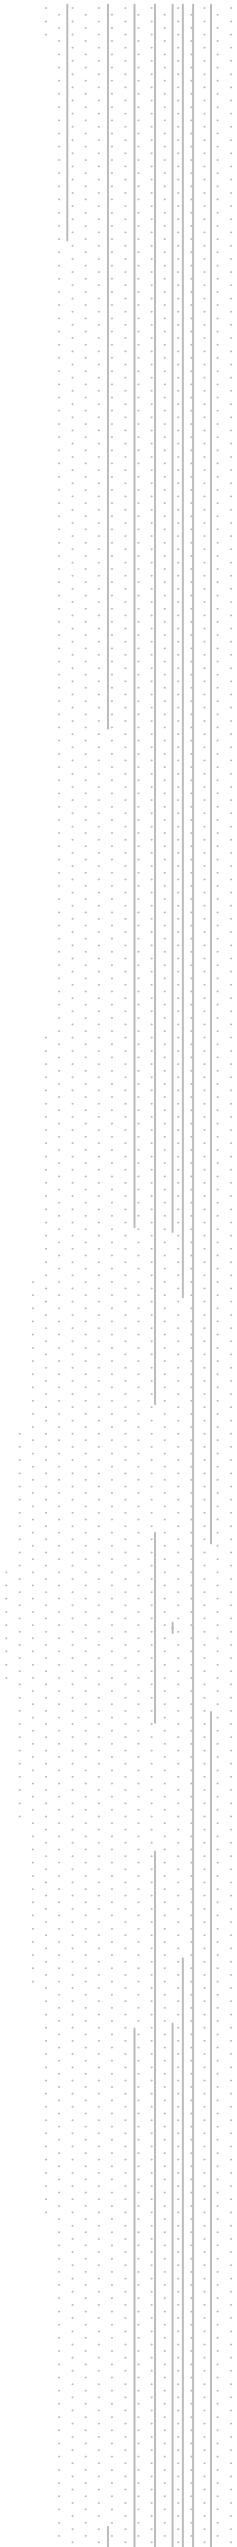

DISCLAIMER:

This drawing is the property of the applicant and is issued on the condition that it is not reproduced, disclosed or copied to any individual without written consent from the applicant.

No Dimensions are to be scaled from this drawing EXCEPT FOR PLANNING PURPOSES.

©COPYRIGHT MT ARCHITECTURE LTD

Issued for:

Rev	Date	Details	Drawn	Checked
A	15/12/25	PROPOSED SCHEME DPM1 REDUCED BY 500mm	MT	MT

Scale:	1:100@A3	Drawing Title:	PROPOSED ELEVATION'S SHEET 1.
Date:	JUNE 2025	Project Title:	40 THE LEAS BALDOCK, 567 GHZ.
Drawing no:	025061/09	Revision:	A