


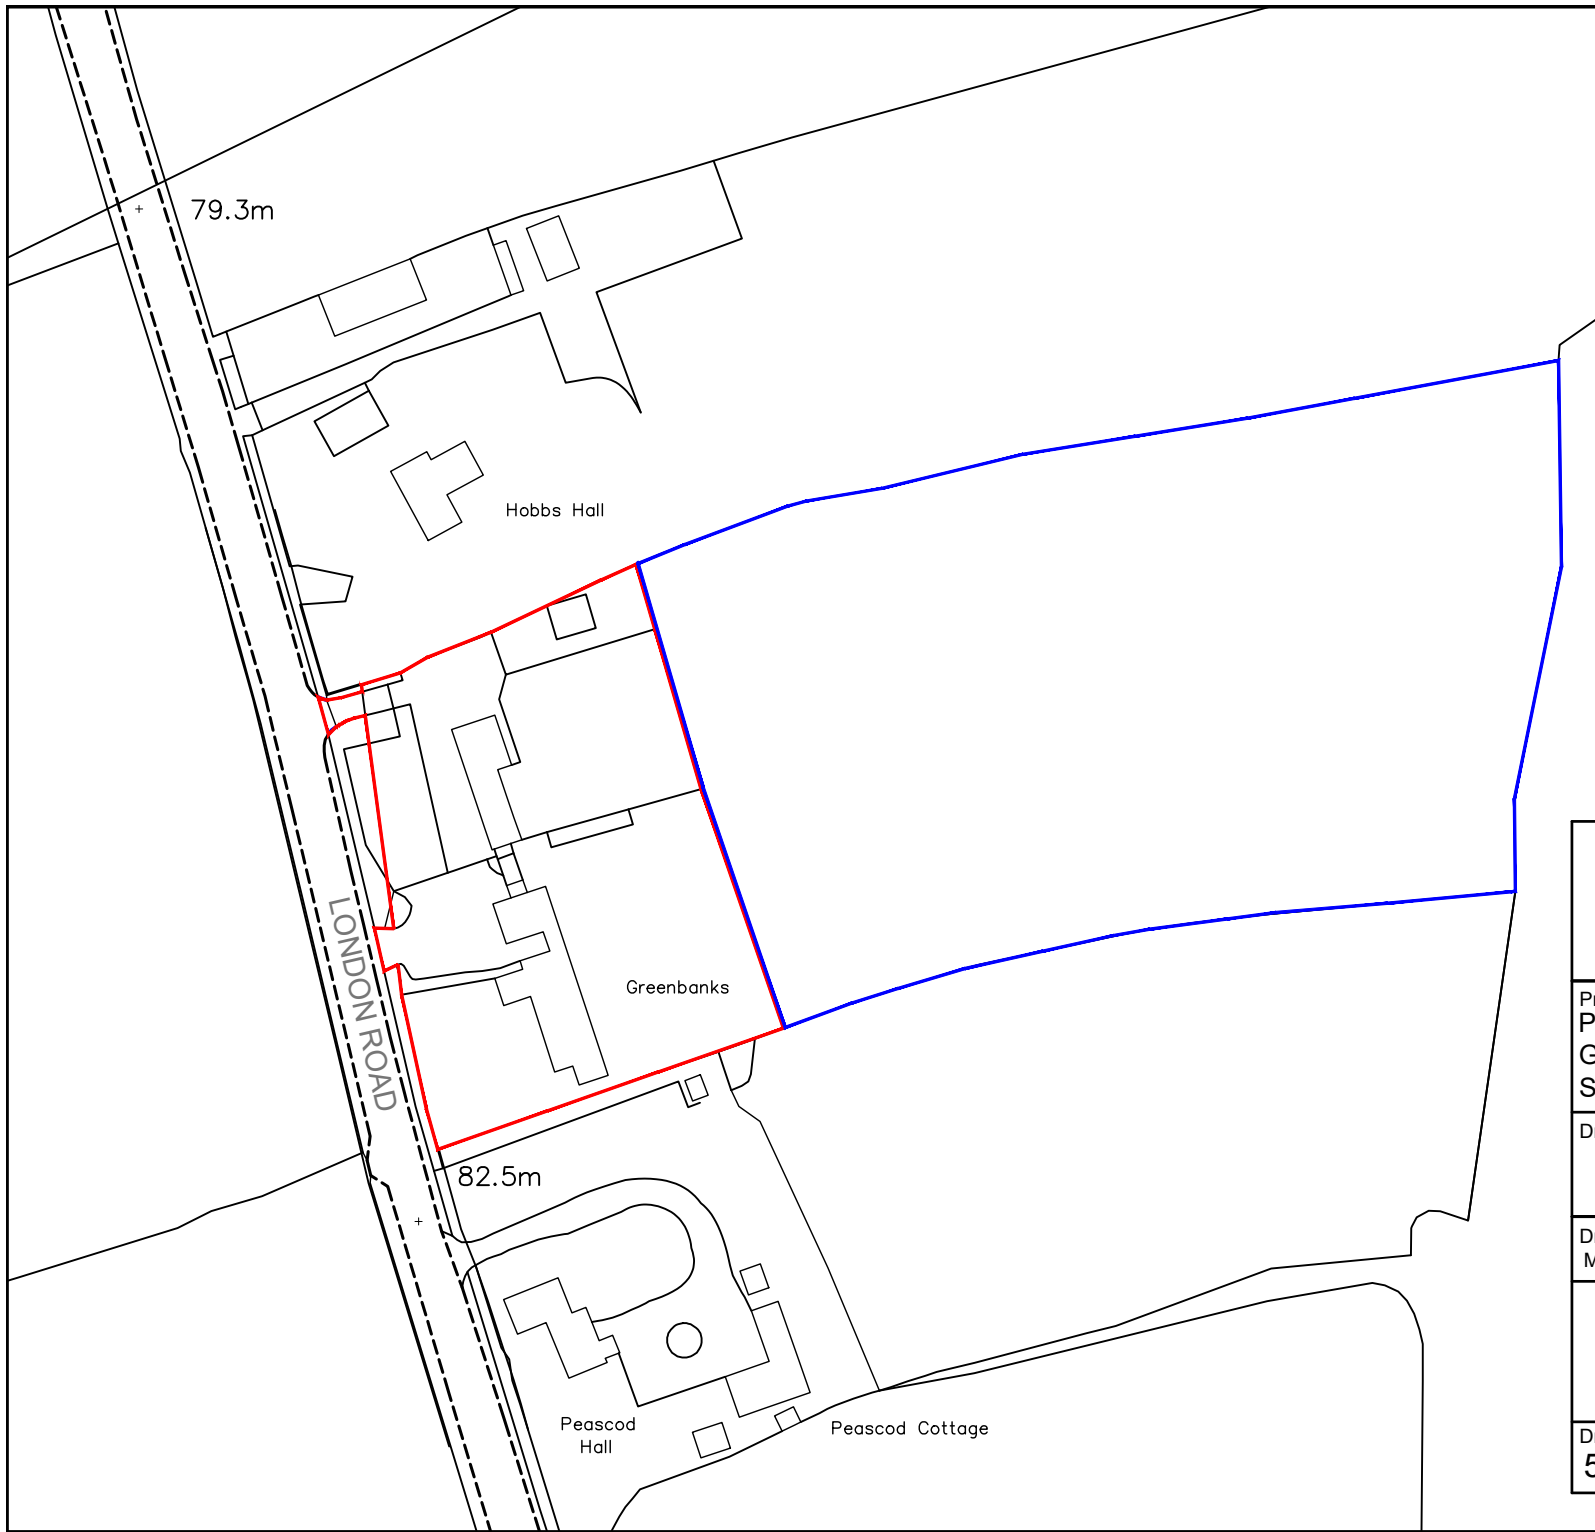

MWS Architectural Ltd

ARCHITECTURAL CONSULTANT

Tel/Fax: 01353 665 352

Email: mark@mwsarchitectural.co.uk

Project:

PROPOSED EXTENSION

Greenbanks London Road

St .Ippolyts

Drawing:

Location Plan

Drawn by:

MWS

Scale:

1:1250

Date:

26-03-25

Drawing no:

518/P/13

Revision

.