




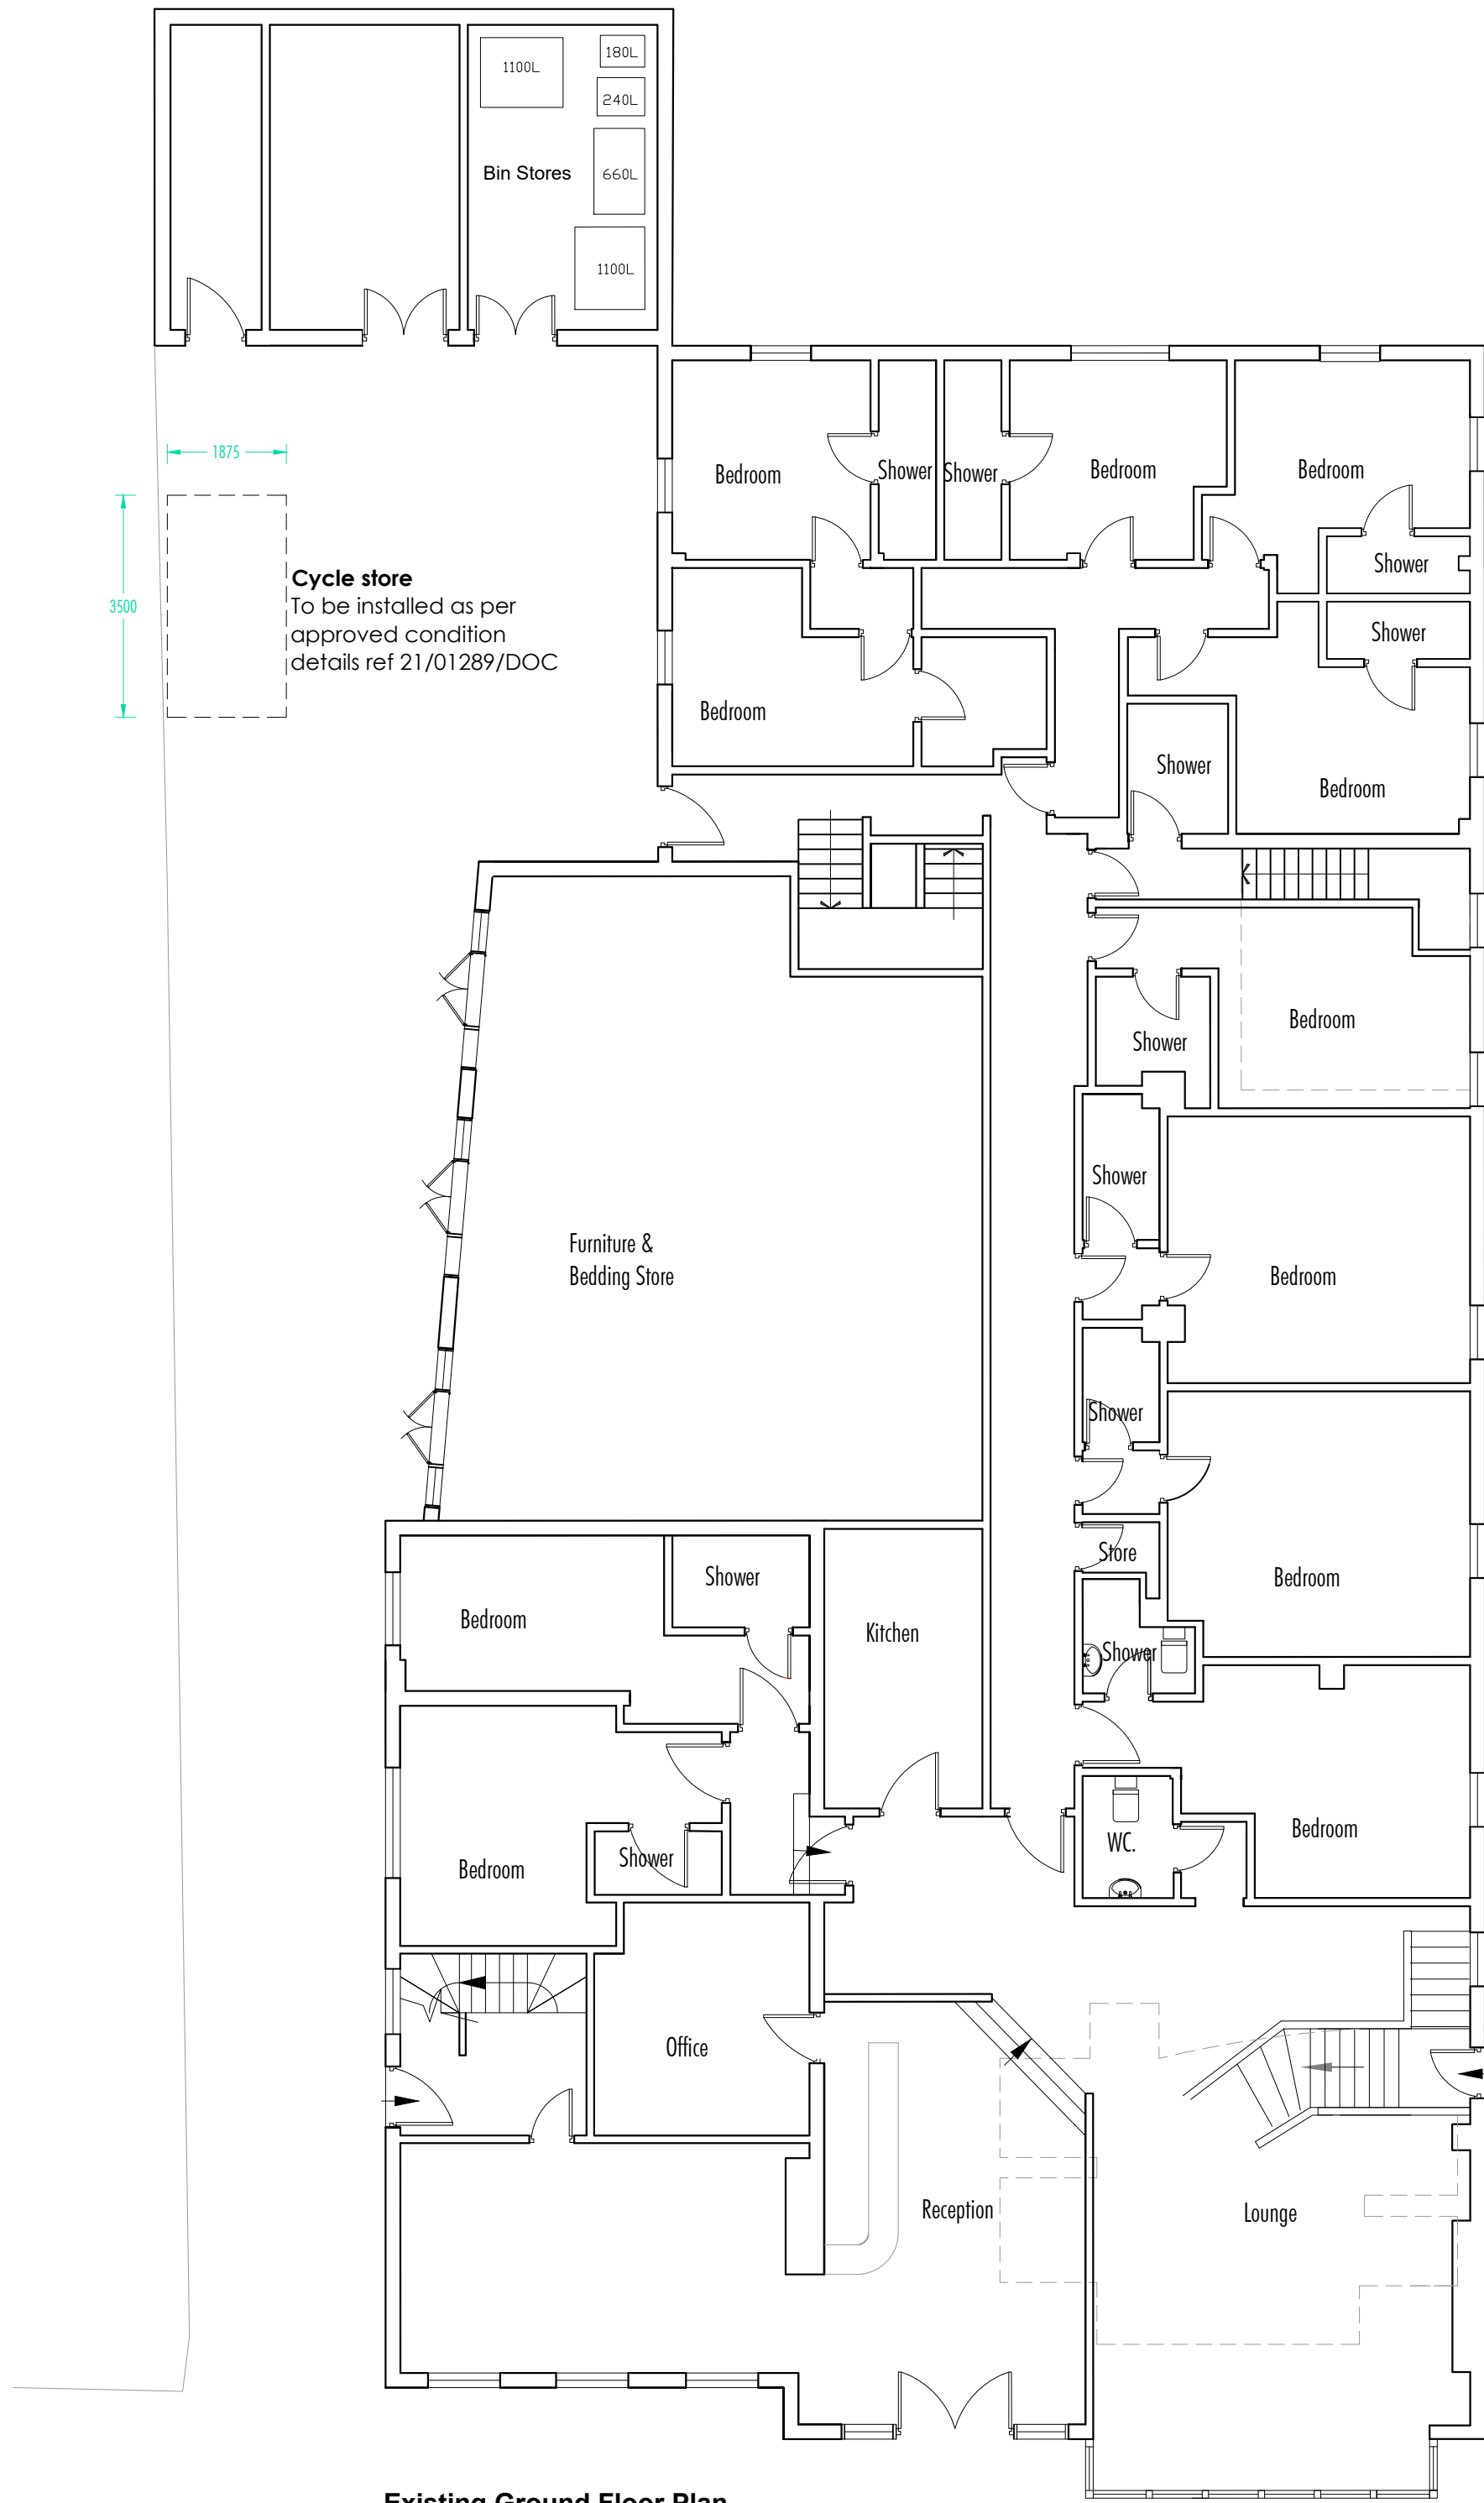


Existing Ground Floor Plan.
No proposed changes, vacant and sheltered housing permission now expired.

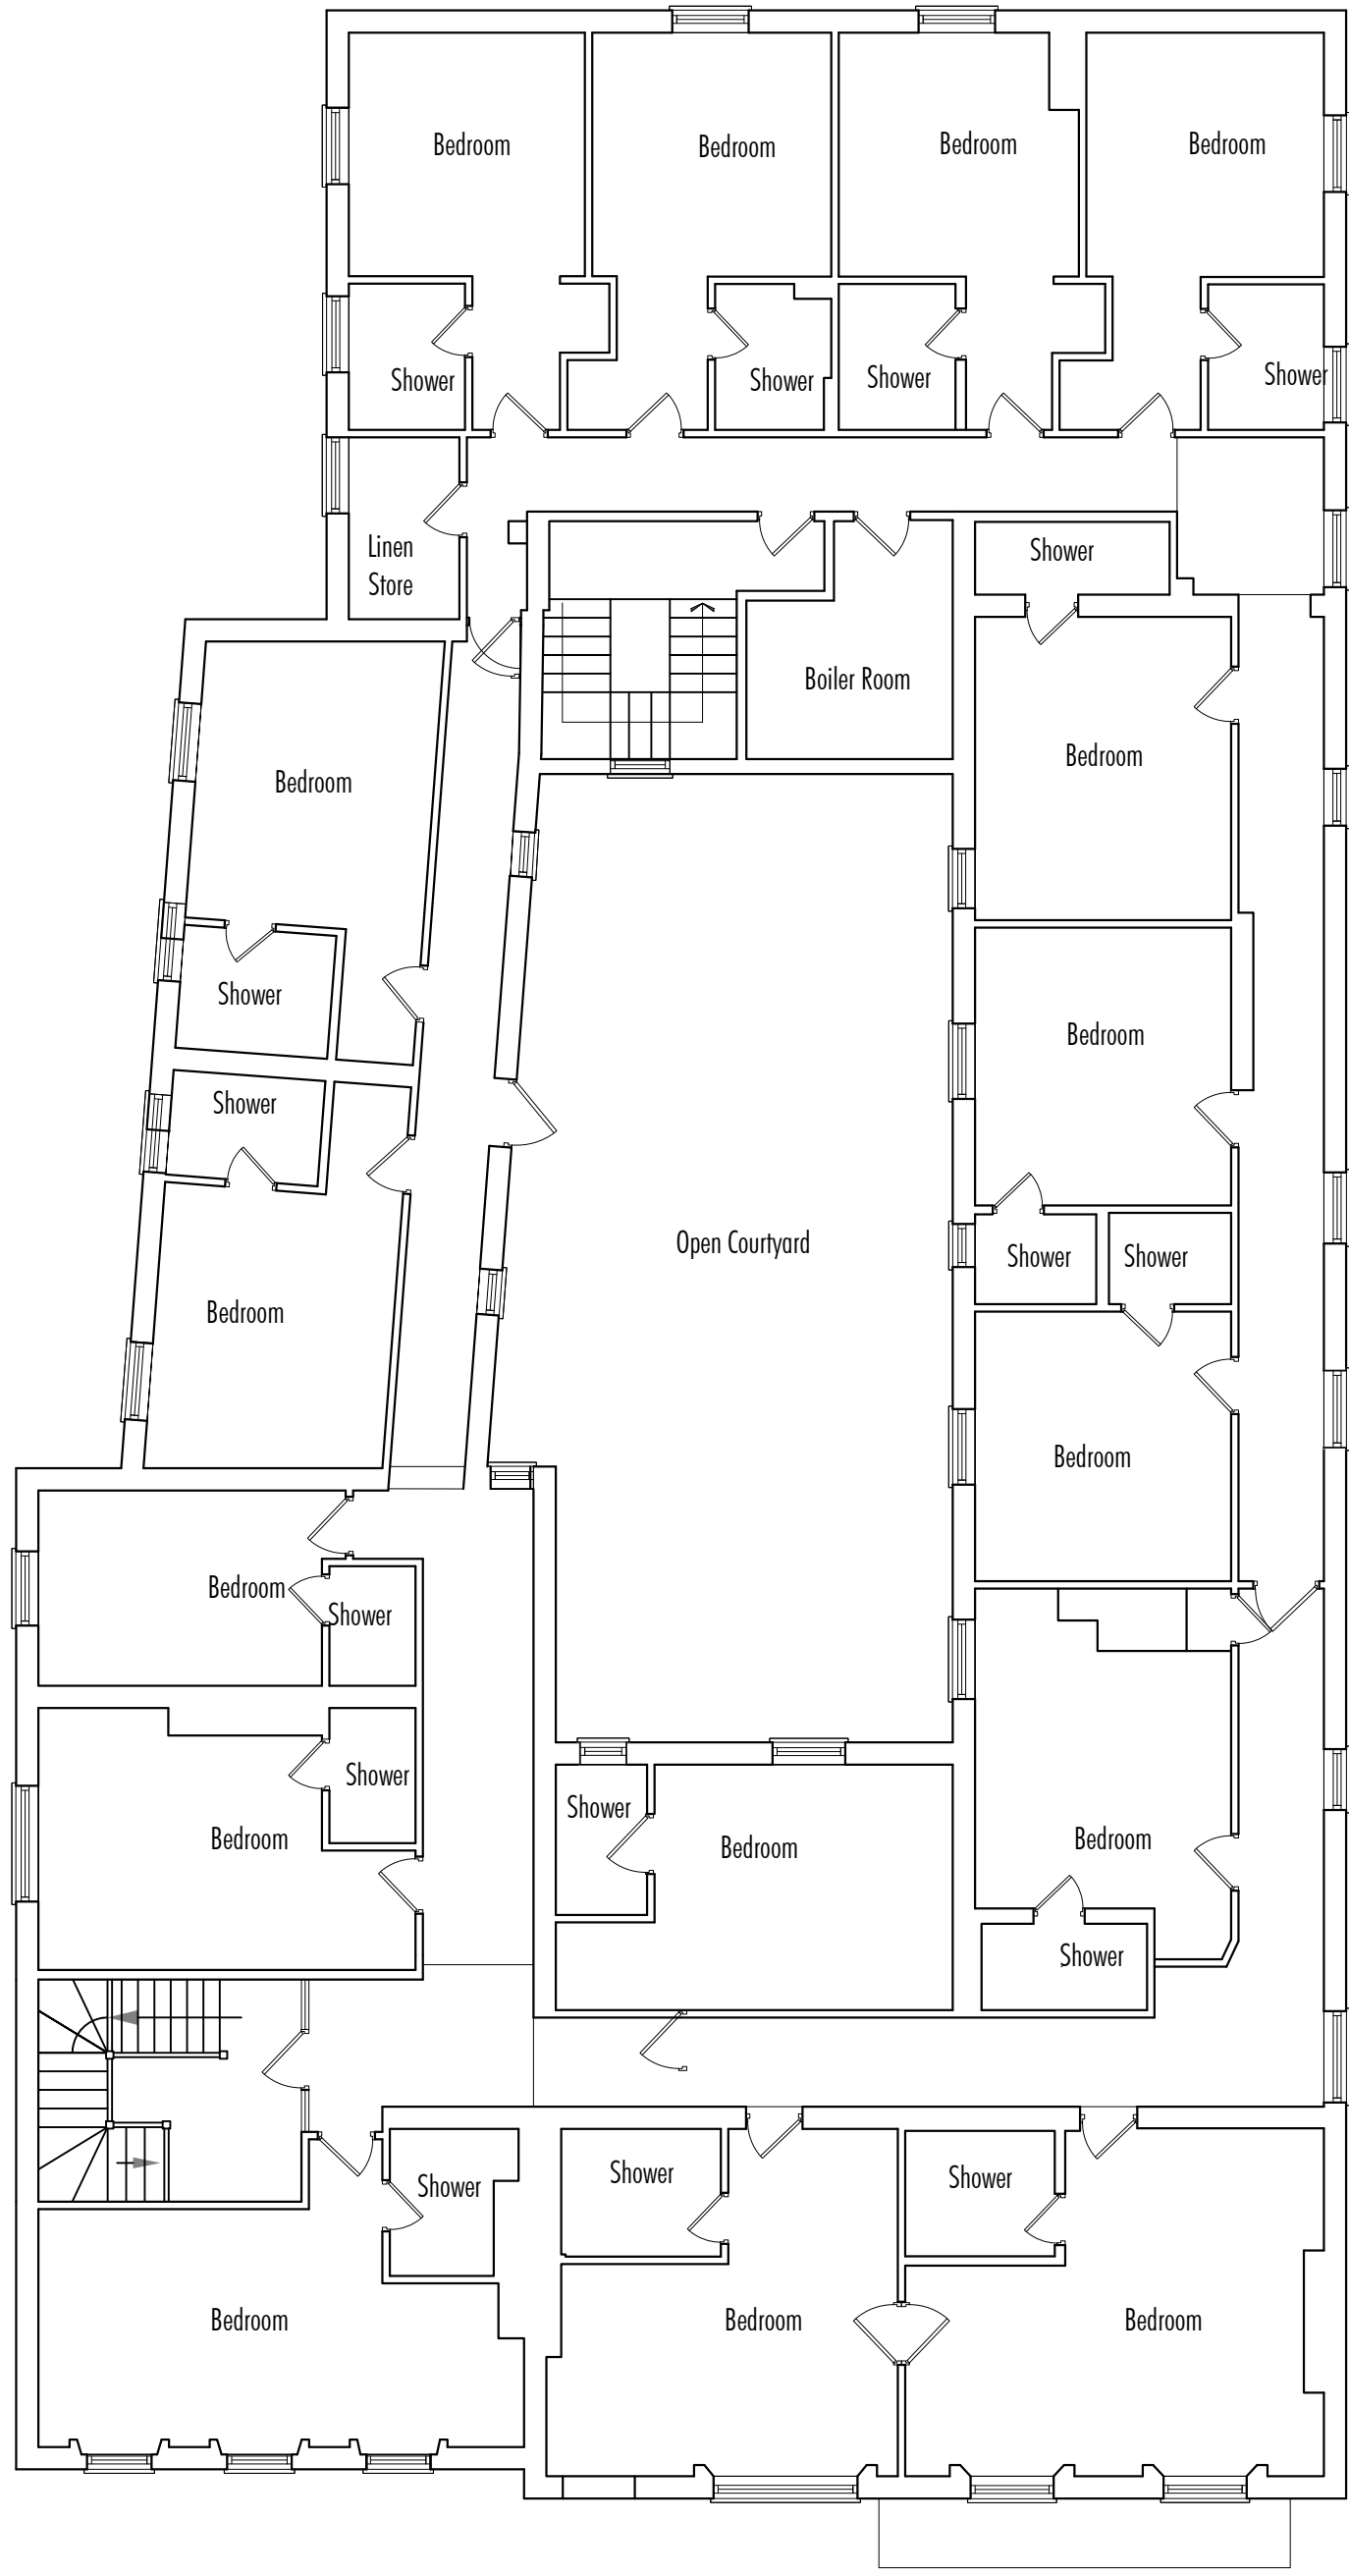

Existing First Floor Plan

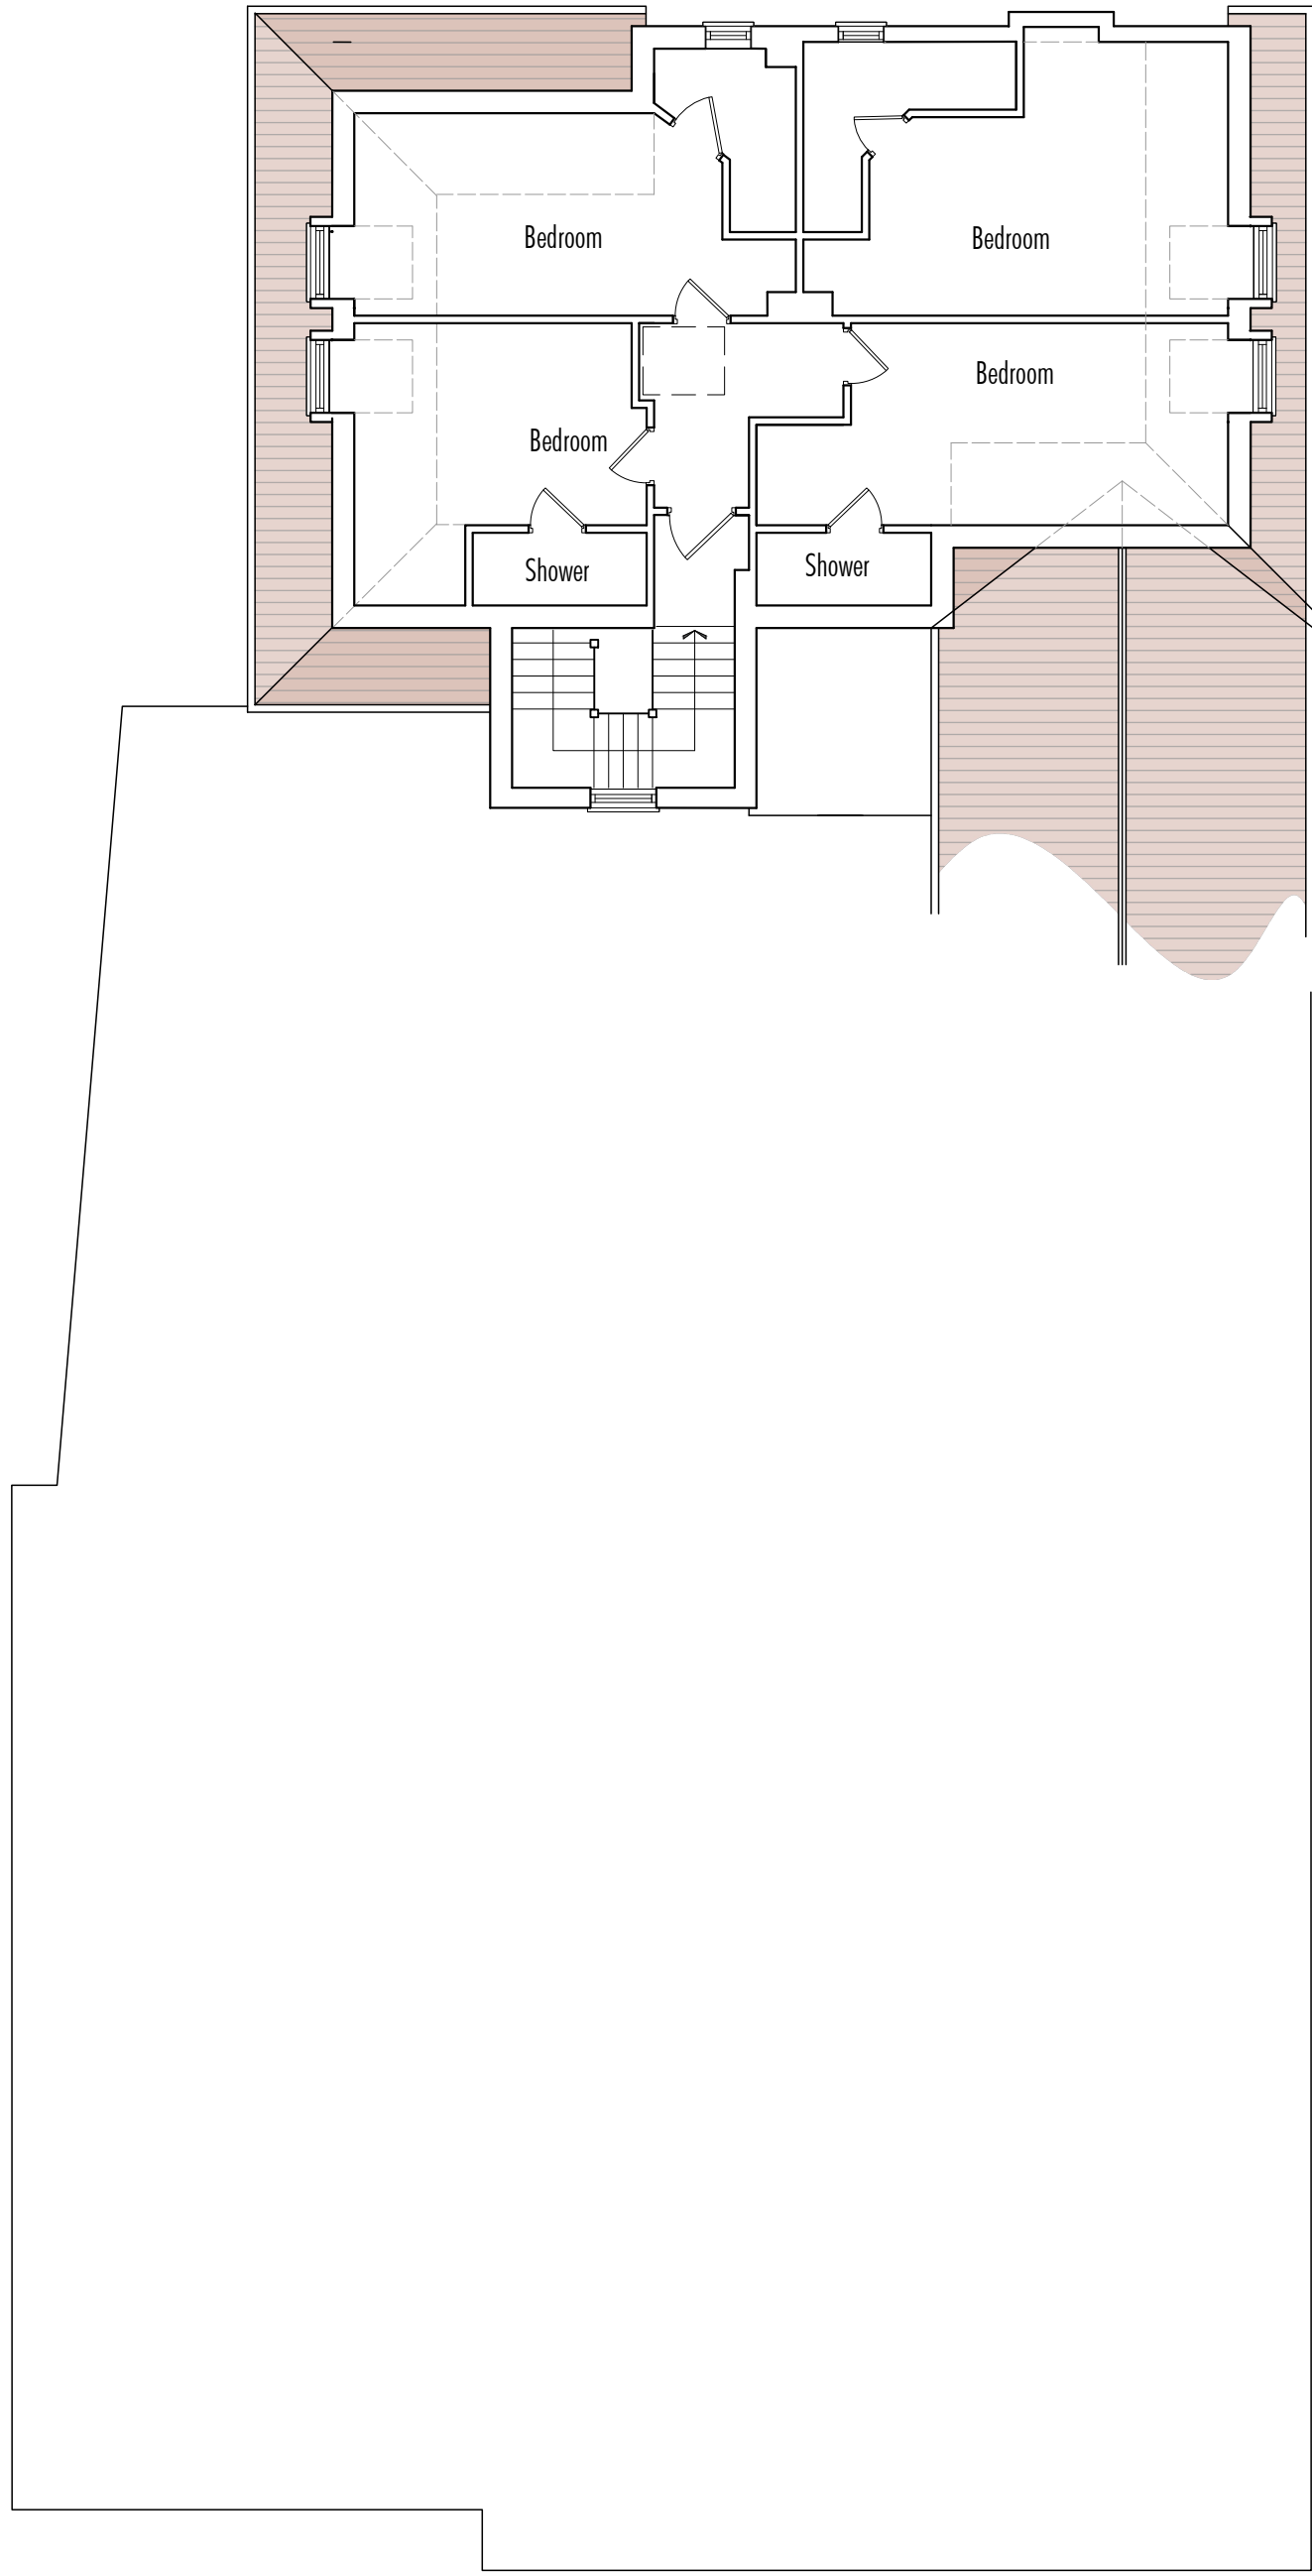

Existing Second Floor Plan

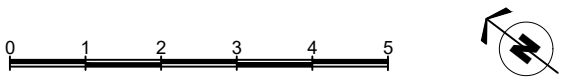

ARDECO^{LTD}
Design and Build
www.ardecoldtd.com info@ardecoldtd.com

Project	The Templar's Hotel: Change of use to residential flats.
Site	20 High Street, Baldock.
Dr. Title	Existing Ground, First & Second Floor Plans
Dr. No.	P-0426-320
Scale	1:100 (@ A1)
Date	1-Jun-26

REV	