


Scale 1:500

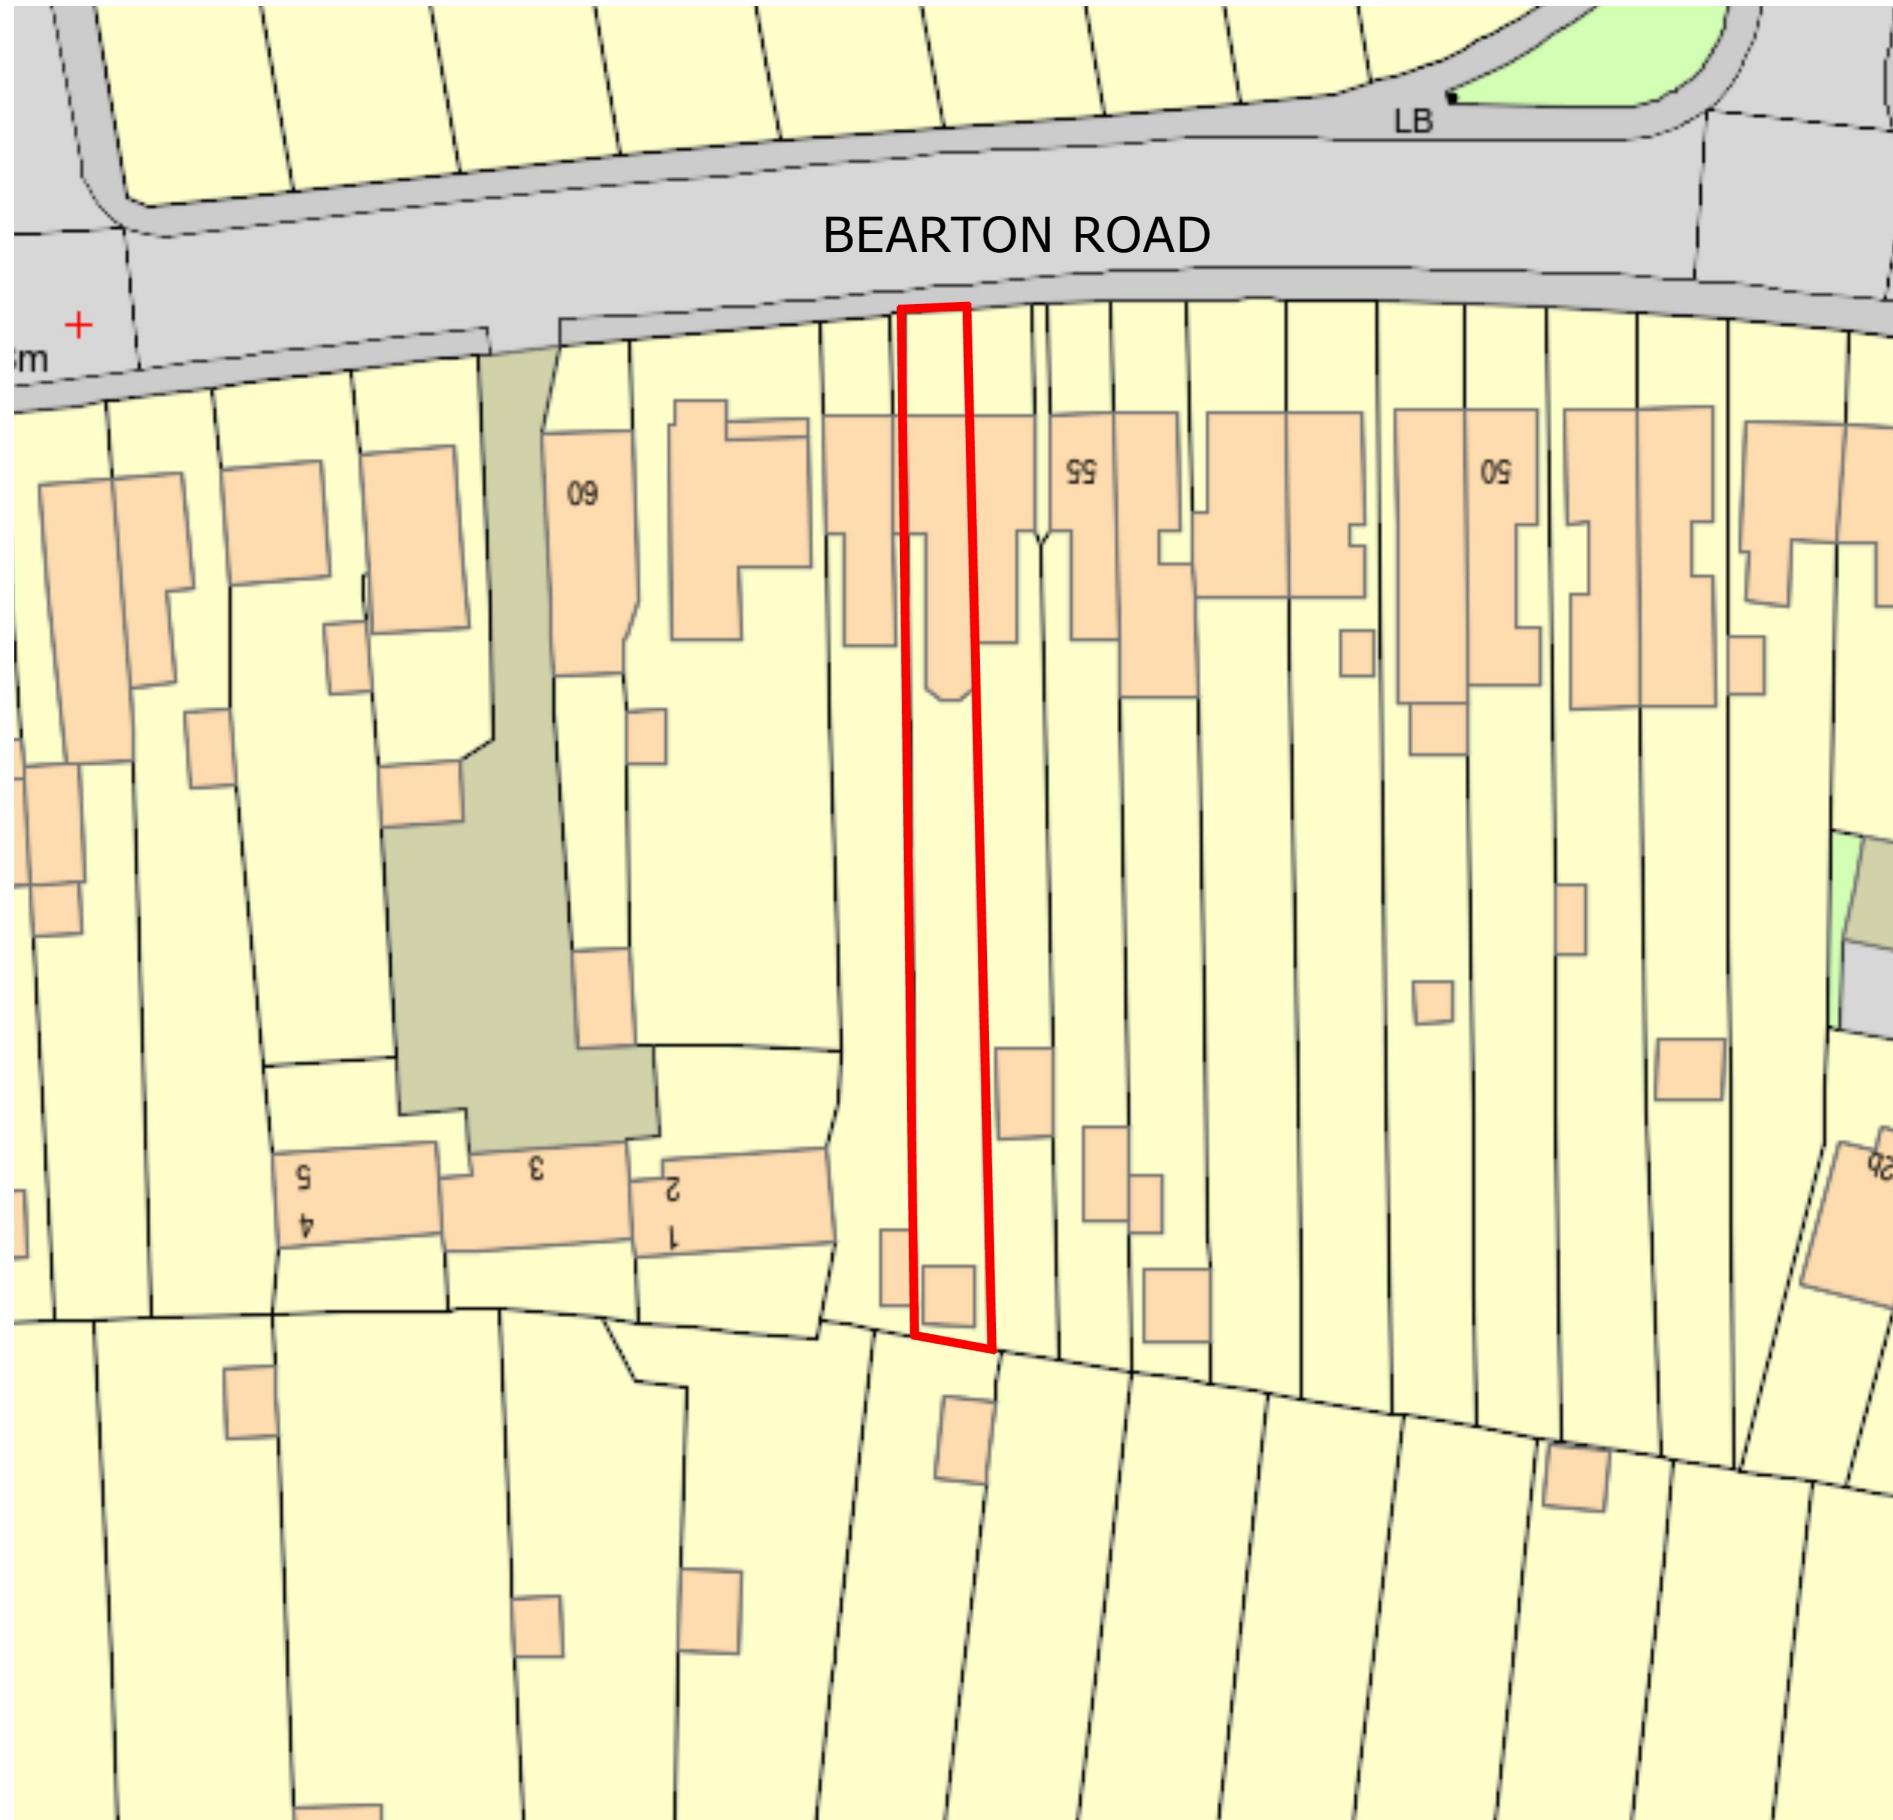

0m

50m



Date
02/06/2026

CLIENT
57 Bearton Road
Hitchin
SG5 1UF

DRAWN BY
Eden Garden Rooms
SCALE : 1:500 @ A3

TITLE
Existing Block
Plan

DWG 02