


Scale 1:500

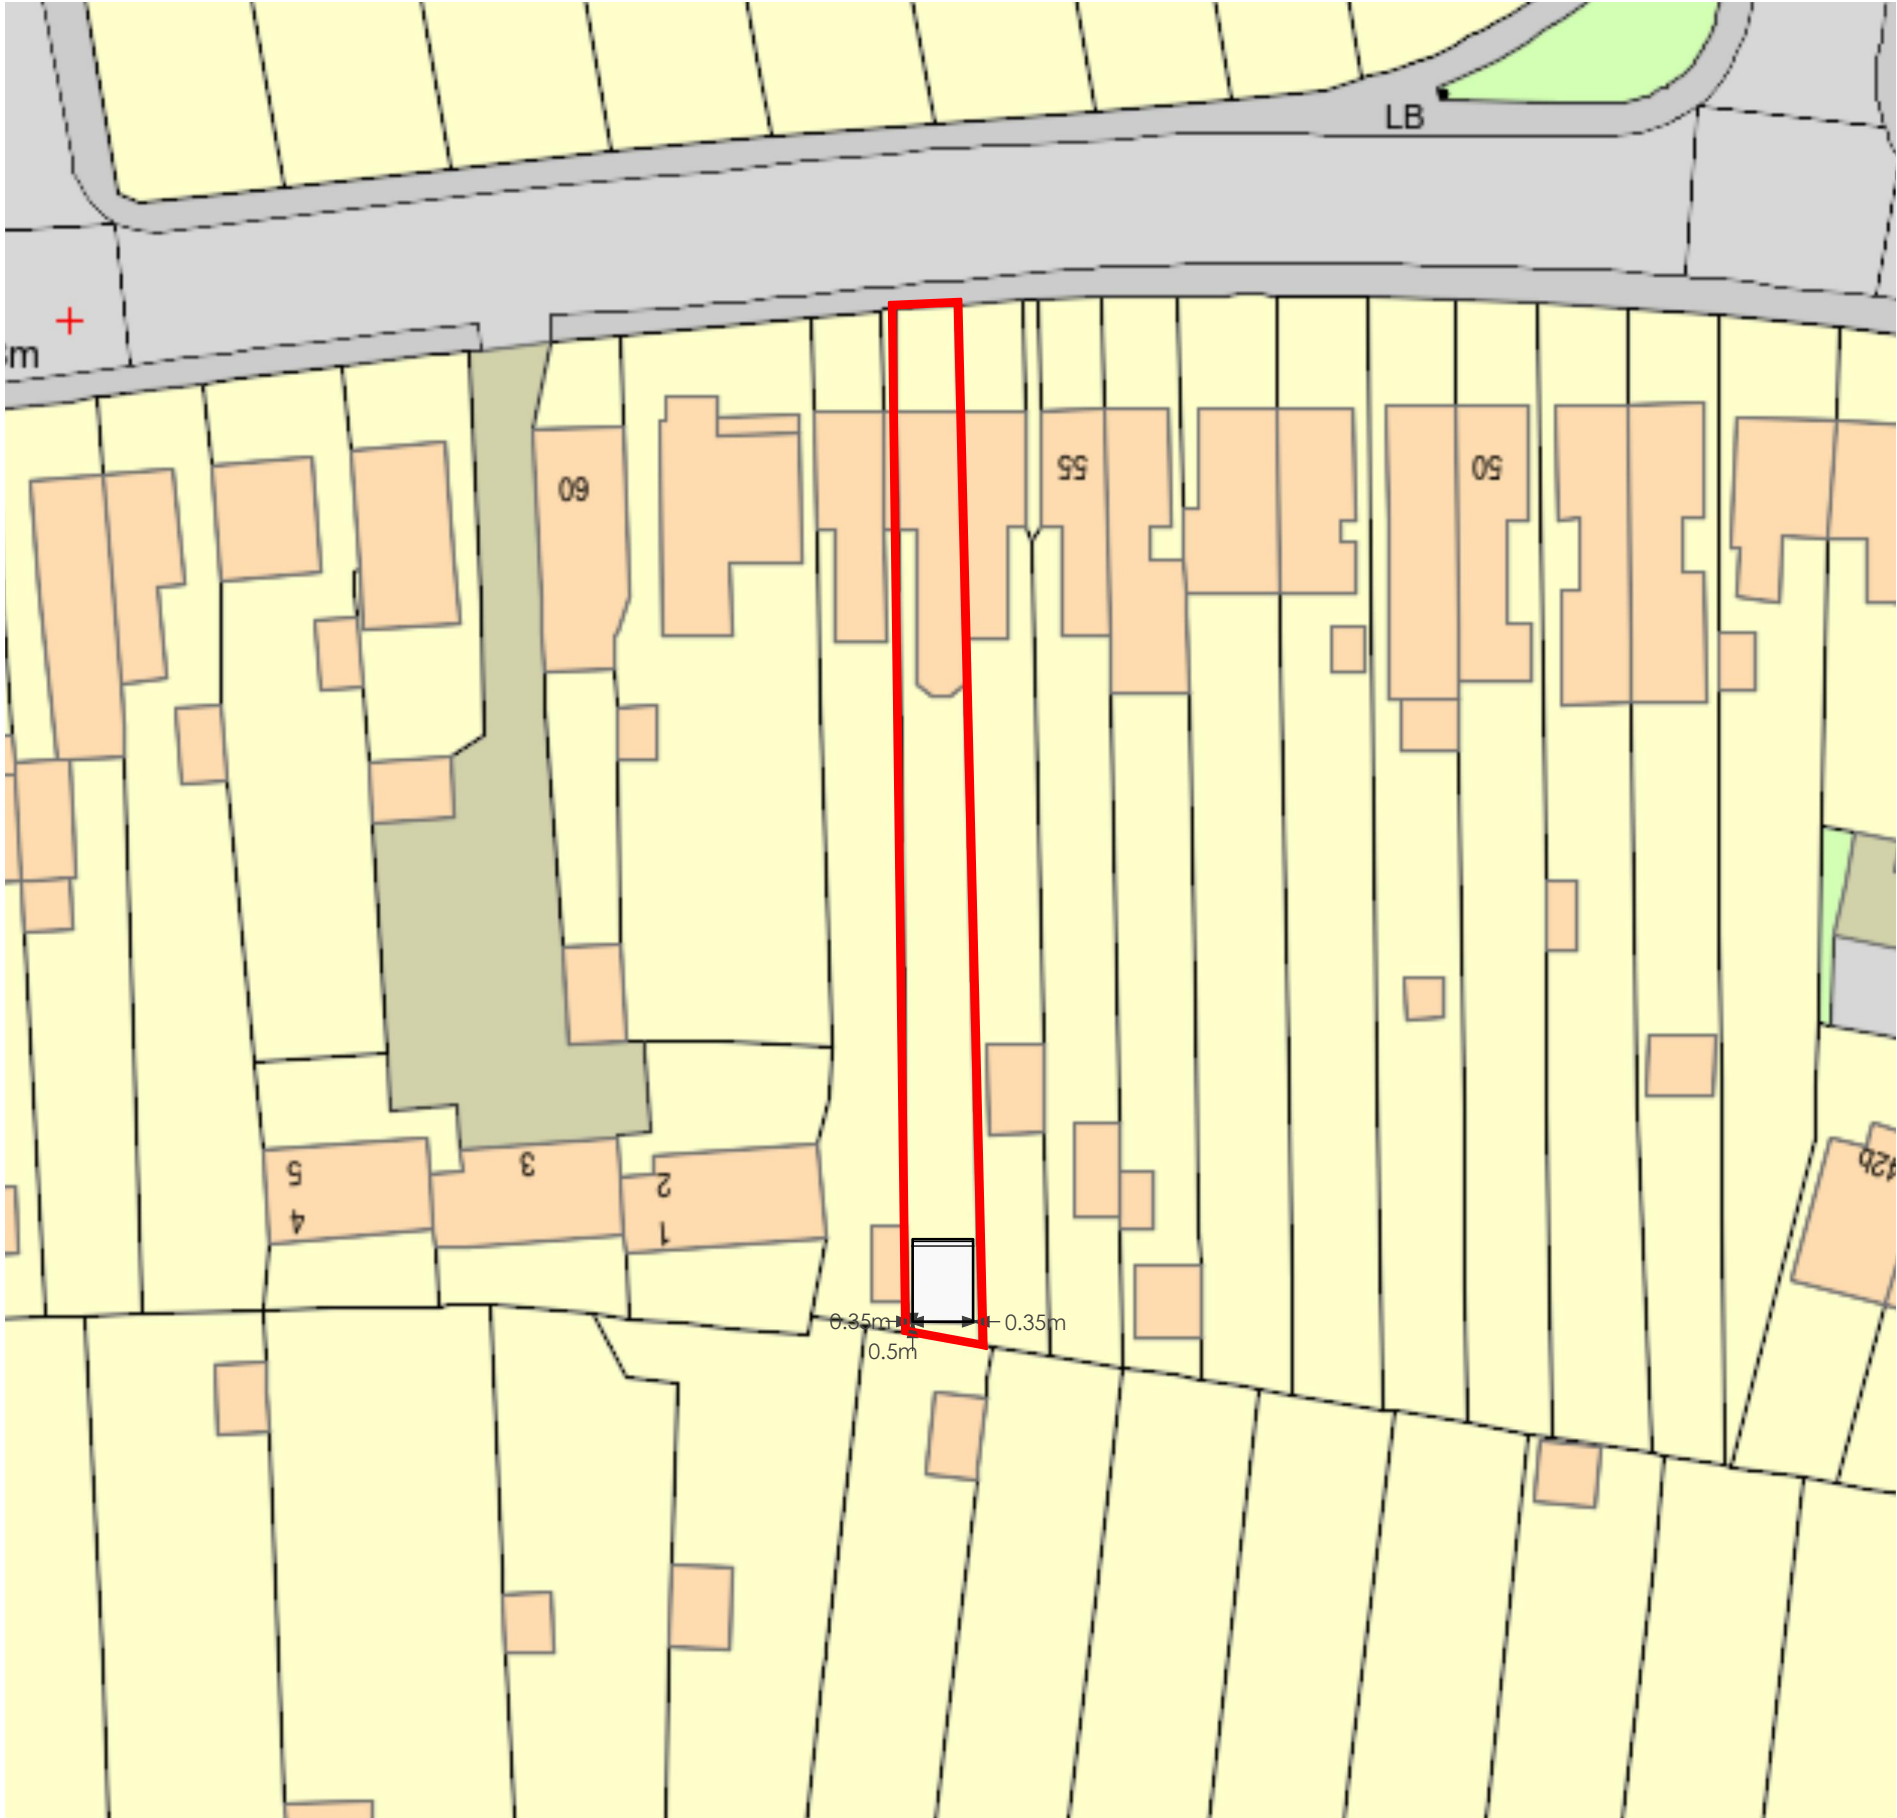

CLIENT
57 Bearton Road
Hitchin
SG5 1UF

DRAWN BY
Eden Garden Rooms

SCALE : 1:500 @ A3

TITLE
Proposed Block
Plan

DWG 03

Date
02/06/2026