This drawing is copyright.

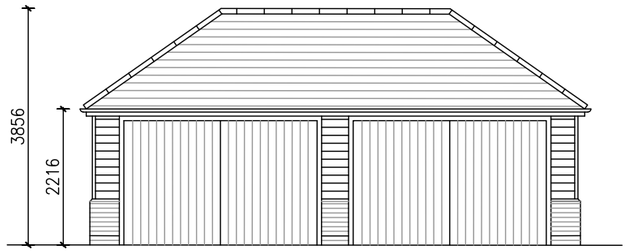

Proposed front elevation

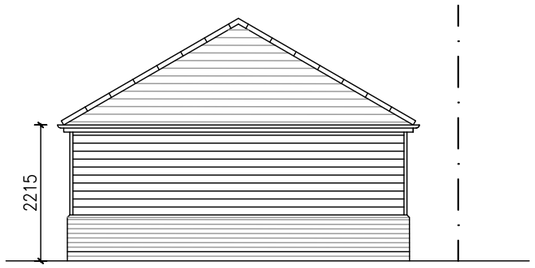

Proposed side elevation
(facing Gun Road)

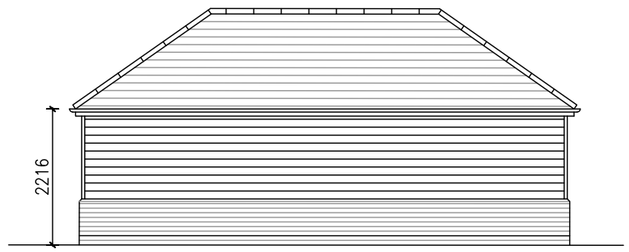

Proposed front elevation

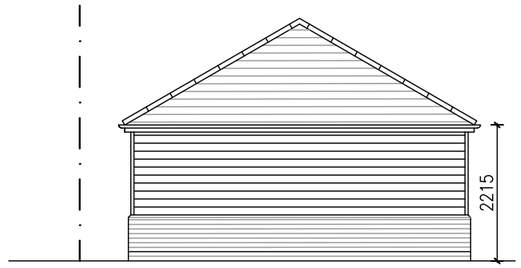

Proposed side elevation
(facing existing house)

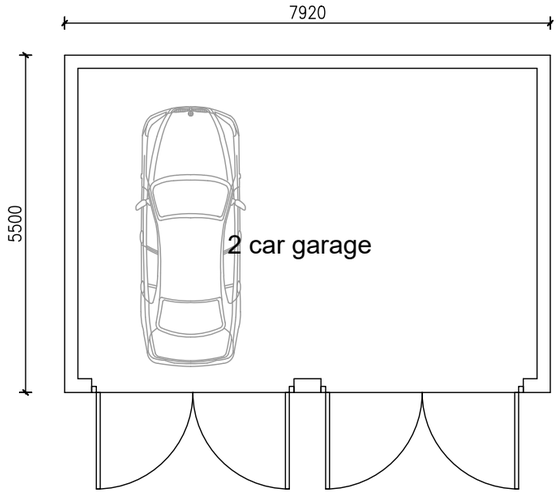

Proposed floor plan

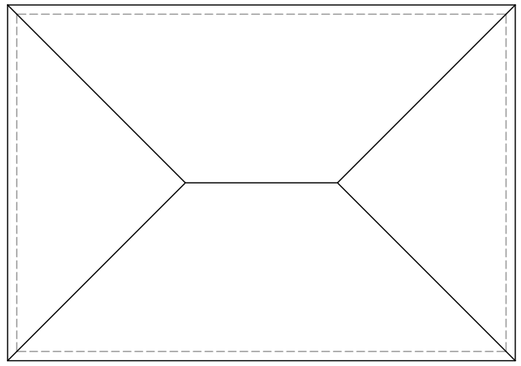

Proposed roof plan

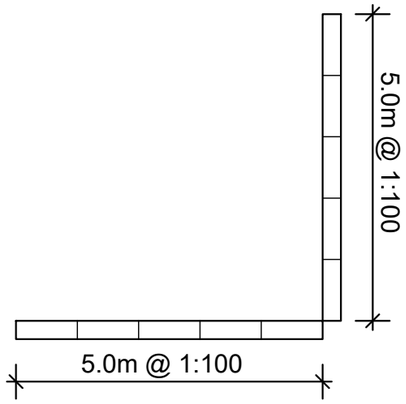

Rev.	Description.	Date.

AT Design (Welwyn) Ltd
Architectual Design Services
22 School Lane, Welwyn, Herts AL6 9PH
Tel: 07931703297 - email: adamtrigg@hotmail.com

Title;

Proposed detached garage
Kimoro, Gun Road
Knebworth
Herts. SG3 6BP
Plans and elevations

Scale : 1:100 at A3
Date : April 2017
Drawn by: AT

Drg.No: AT692–11