This drawing is copyright.



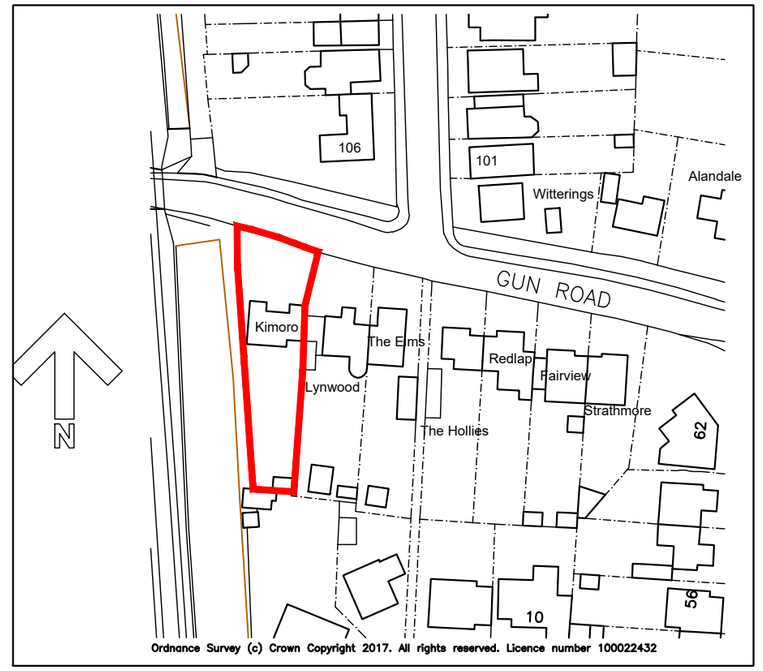

Site Location Plan at 1:1250

Rev.	Description.	Date.

AT Design (Welwyn) Ltd
Architectual Design Services
22 School Lane, Welwyn, Herts AL6 9PH
Tel: 07931703297 - email: adamtrigg@hotmail.com

Title;

Proposed detached garage
Kimoro, Gun Road
Knebworth
Herts. SG3 6BP
Site plan and location plan

Scale : 1:200 at A3
Date : April 2017
Drawn by: AT

Drg.No: AT692–10