
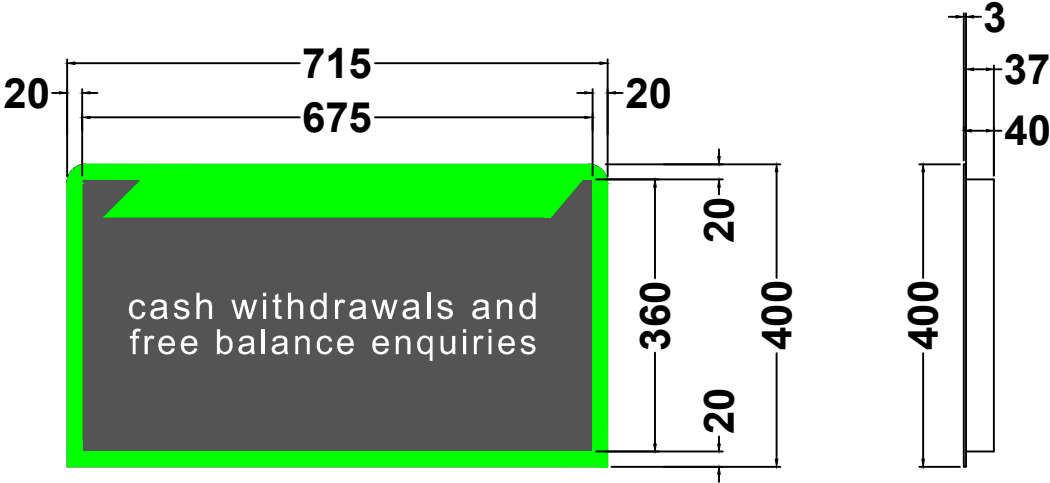


TECHNICAL INFORMATION:

- CONSTRUCTED USING DI-BOND
- BLACK AND GREEN - PMS 369

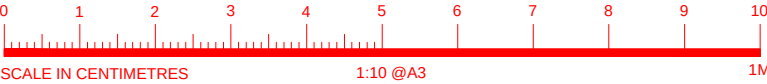

PLANNING ATM SIGNS

6625 ADV PTU NON-ILLUMINATED
UNIVERSAL TOP SIGN

DRAWN NG & MK DATE 01/12/2022 SCALE 1:10 @ A3
REF/DRG No. SHEET REVISION

03

02

01

REVISION DESCRIPTION

DATE

BY

drawing approval

NAME:-

POSITION:-

DATE:-

APPROVED:-

SIGNED:-

CARDTRONICS
Service Solutions