
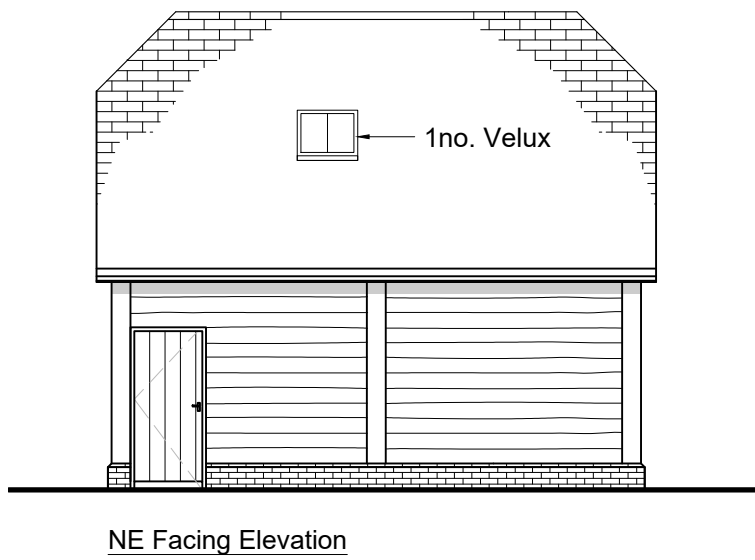
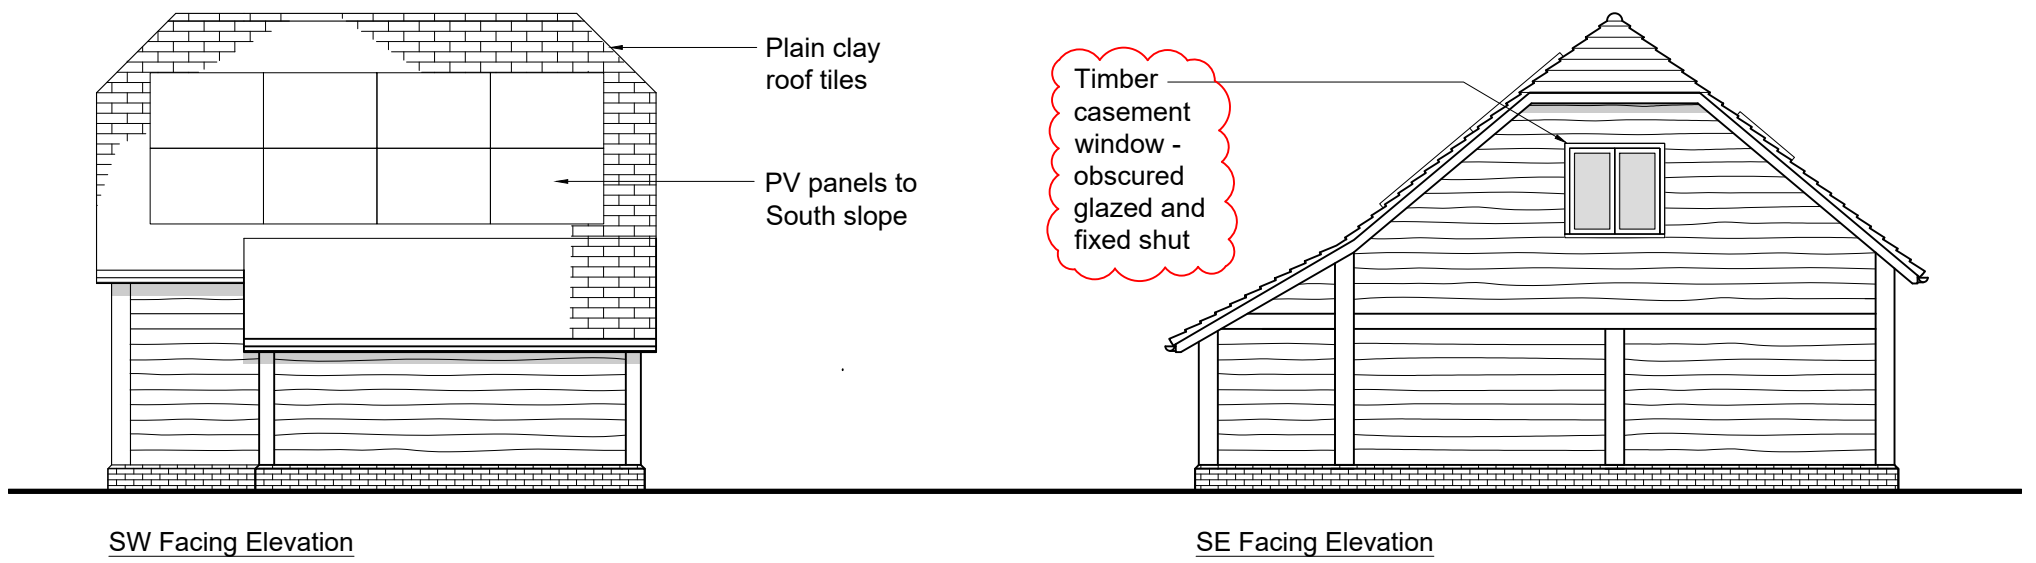


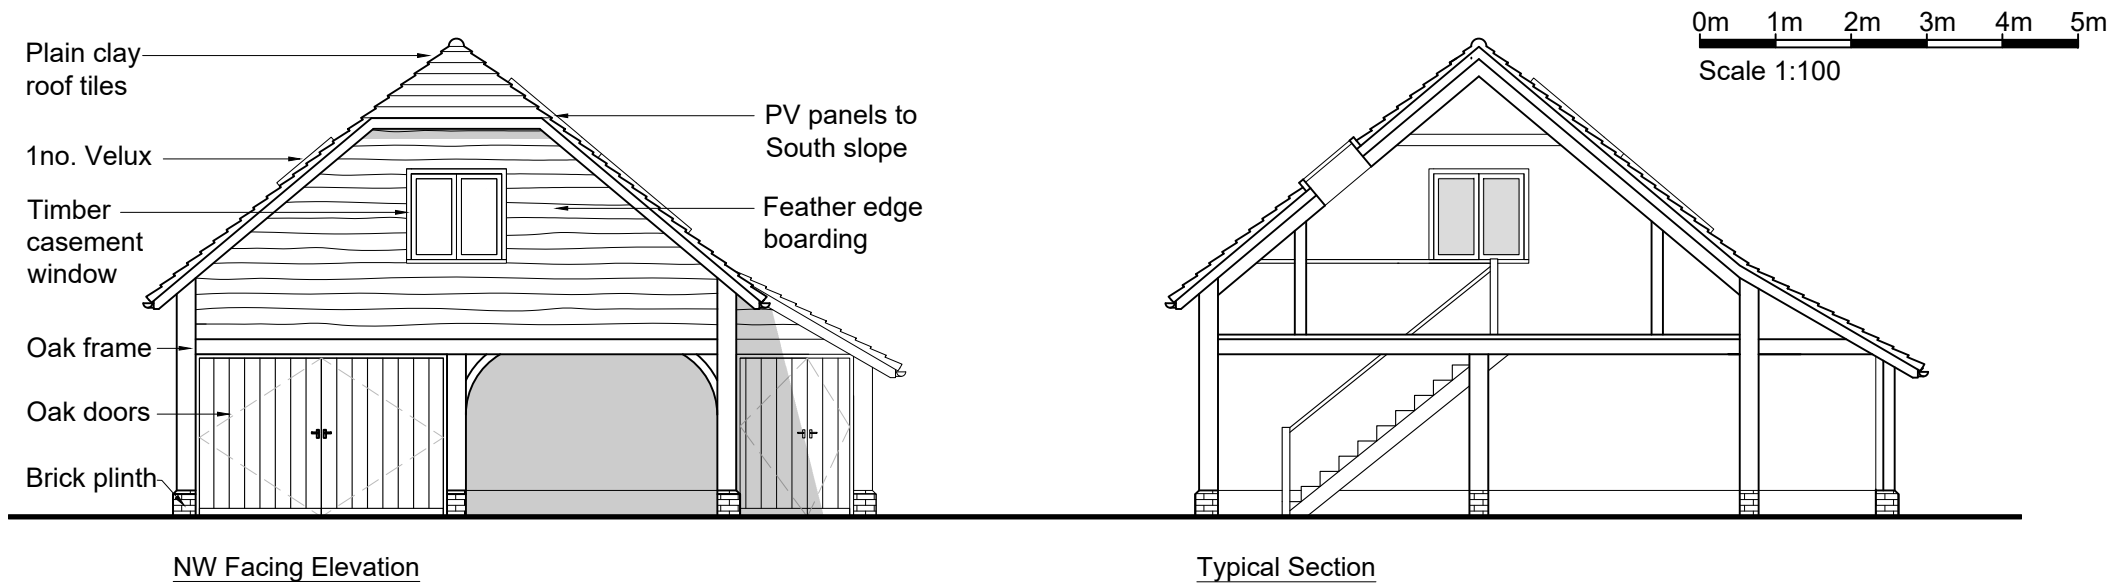

Colin Eades and Amy Moss

Rose Cottage, High Street, Gosmore,
Hitchin, SG4 7QQ
colinweades@gmail.com
amy@mosspropertydevelopment.co.uk

Client: **Mr Geoff Burrows**

Project: **Detached Garage at Bury End, Ashwell Road, Hinxworth, Herts**

Drawing Title: **Proposed Plans**

Dwg no. **GB 04A**

Drawn: **AM** Date: **SEPT 2025** Checked: **CE**

Scale: **1:100 @ A3**

Revisions:
Rev A 11/11/25 SE window obscured

The content of this drawing is the property of Colin Eades & Amy Moss and may not be copied in whole or part without formal consent.

