




Location Plan 1:5000

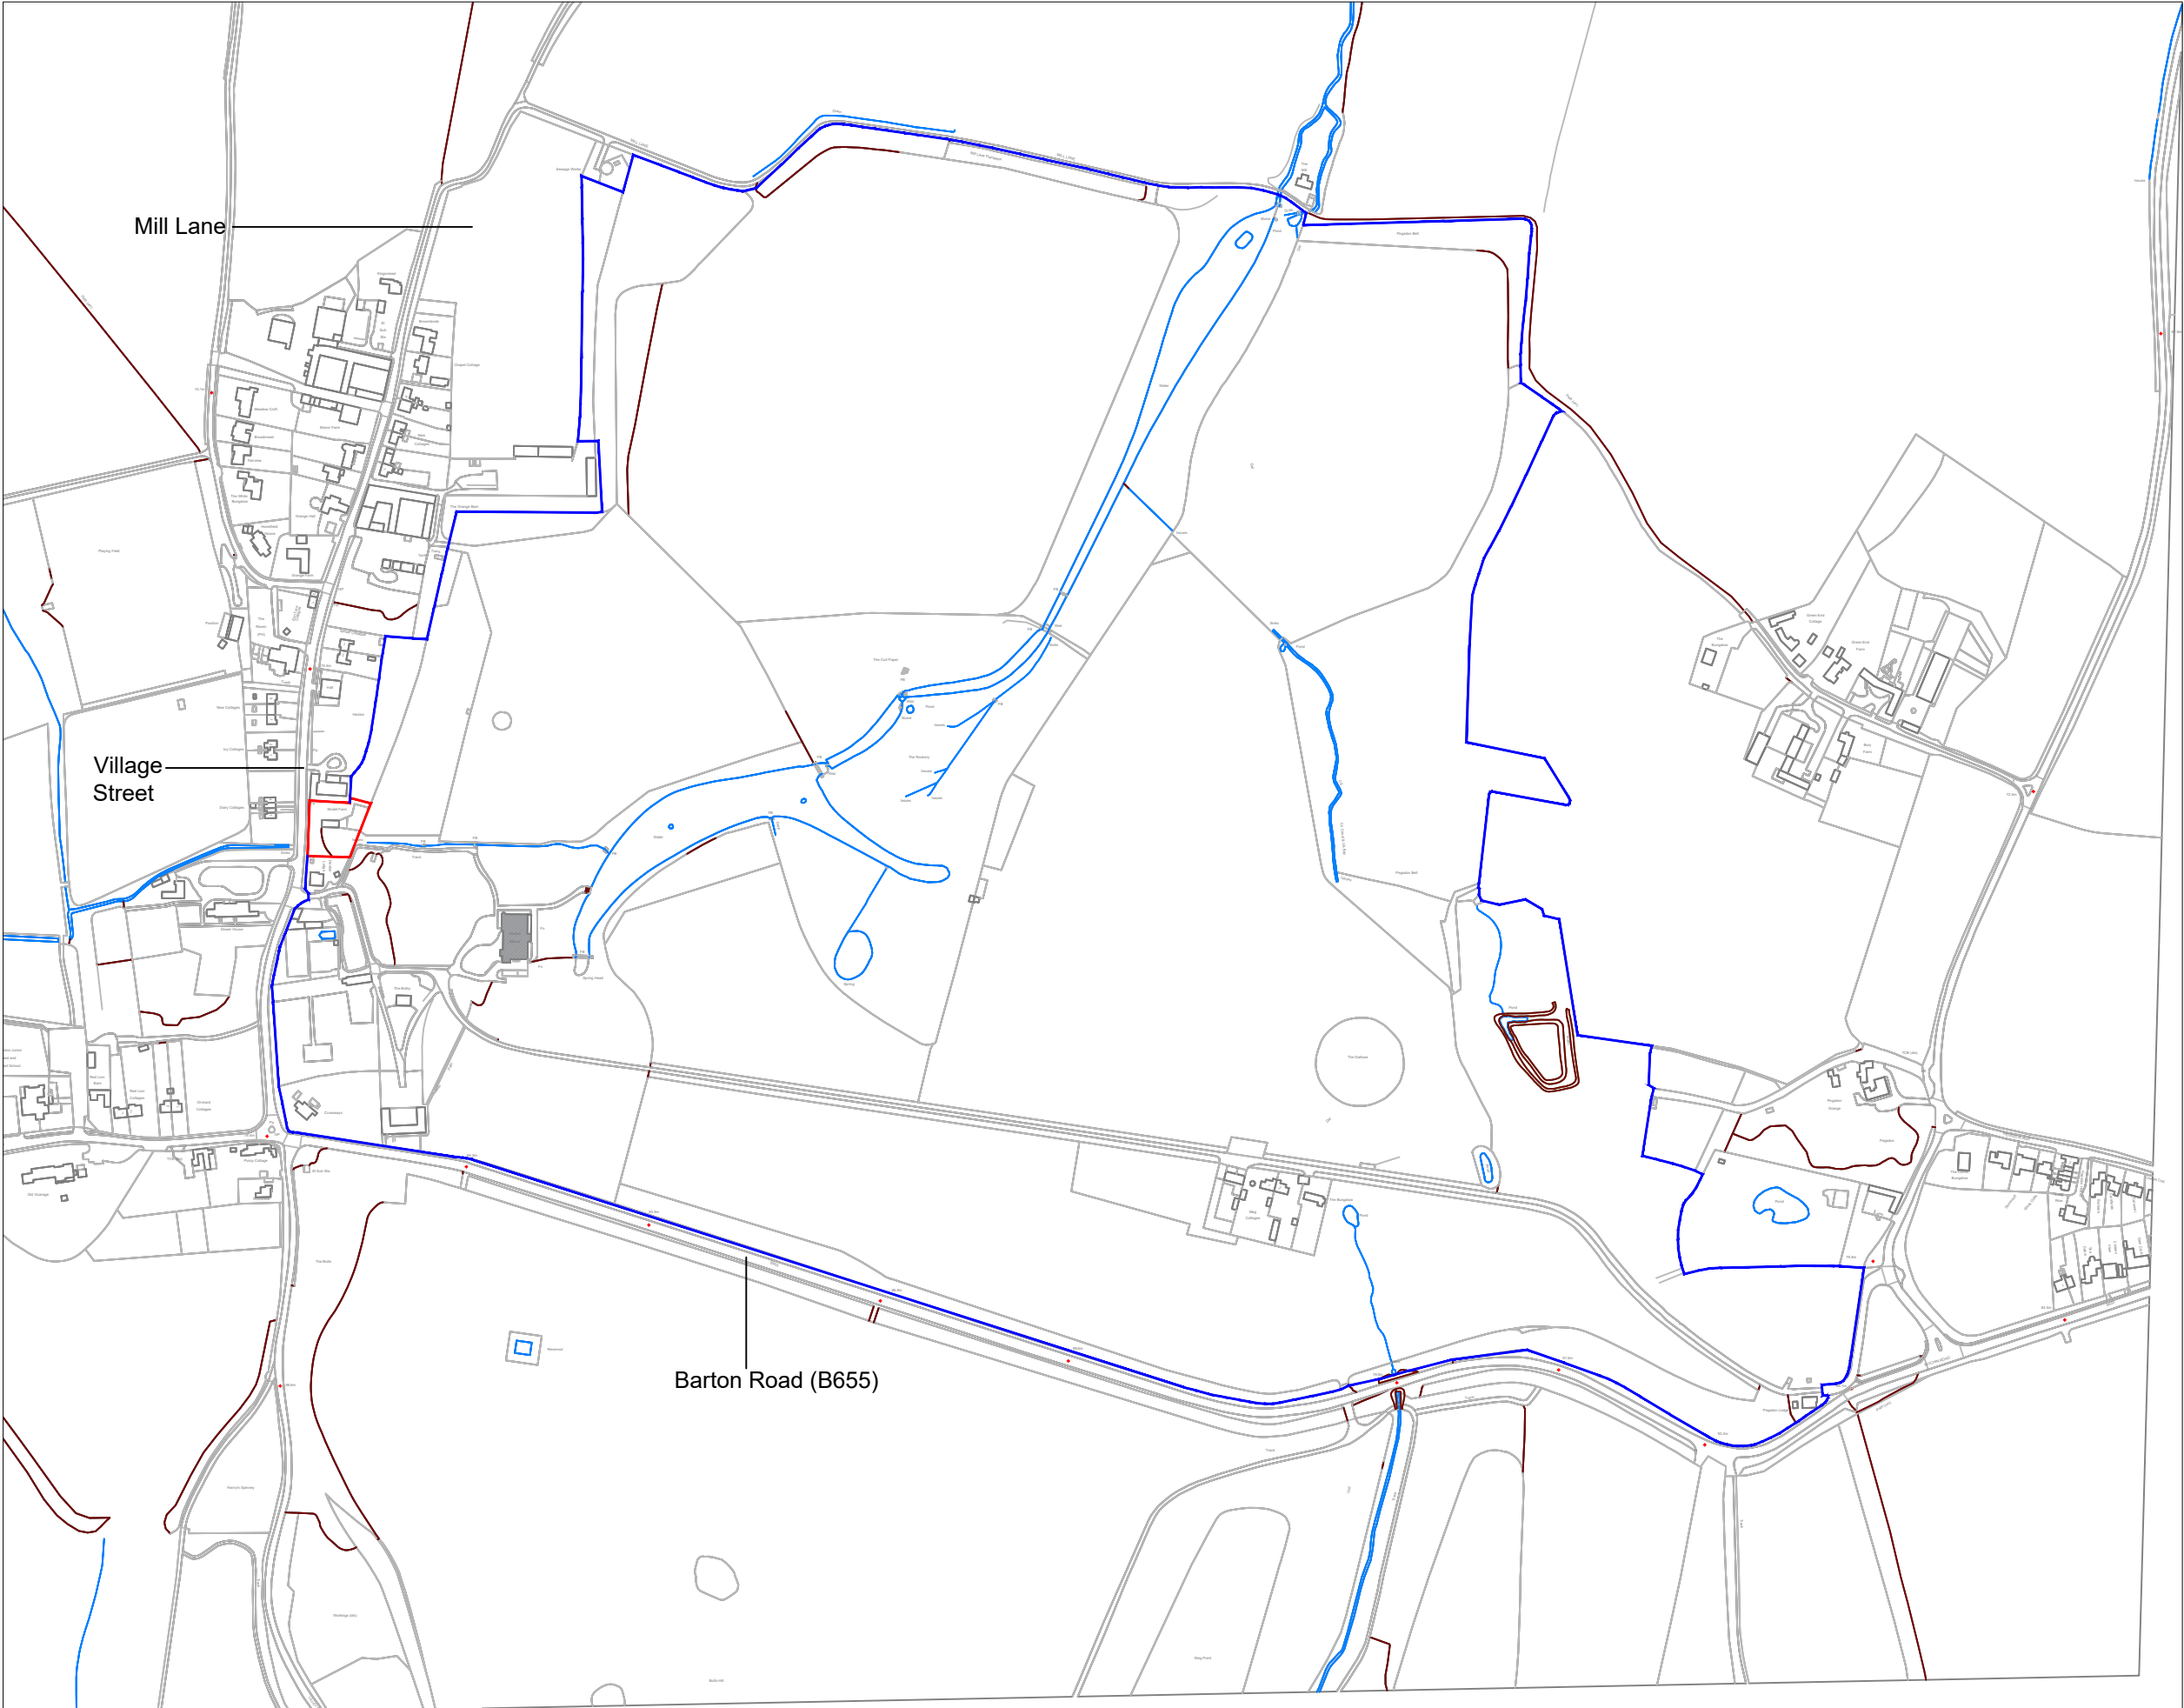


Site Plan 1:1250

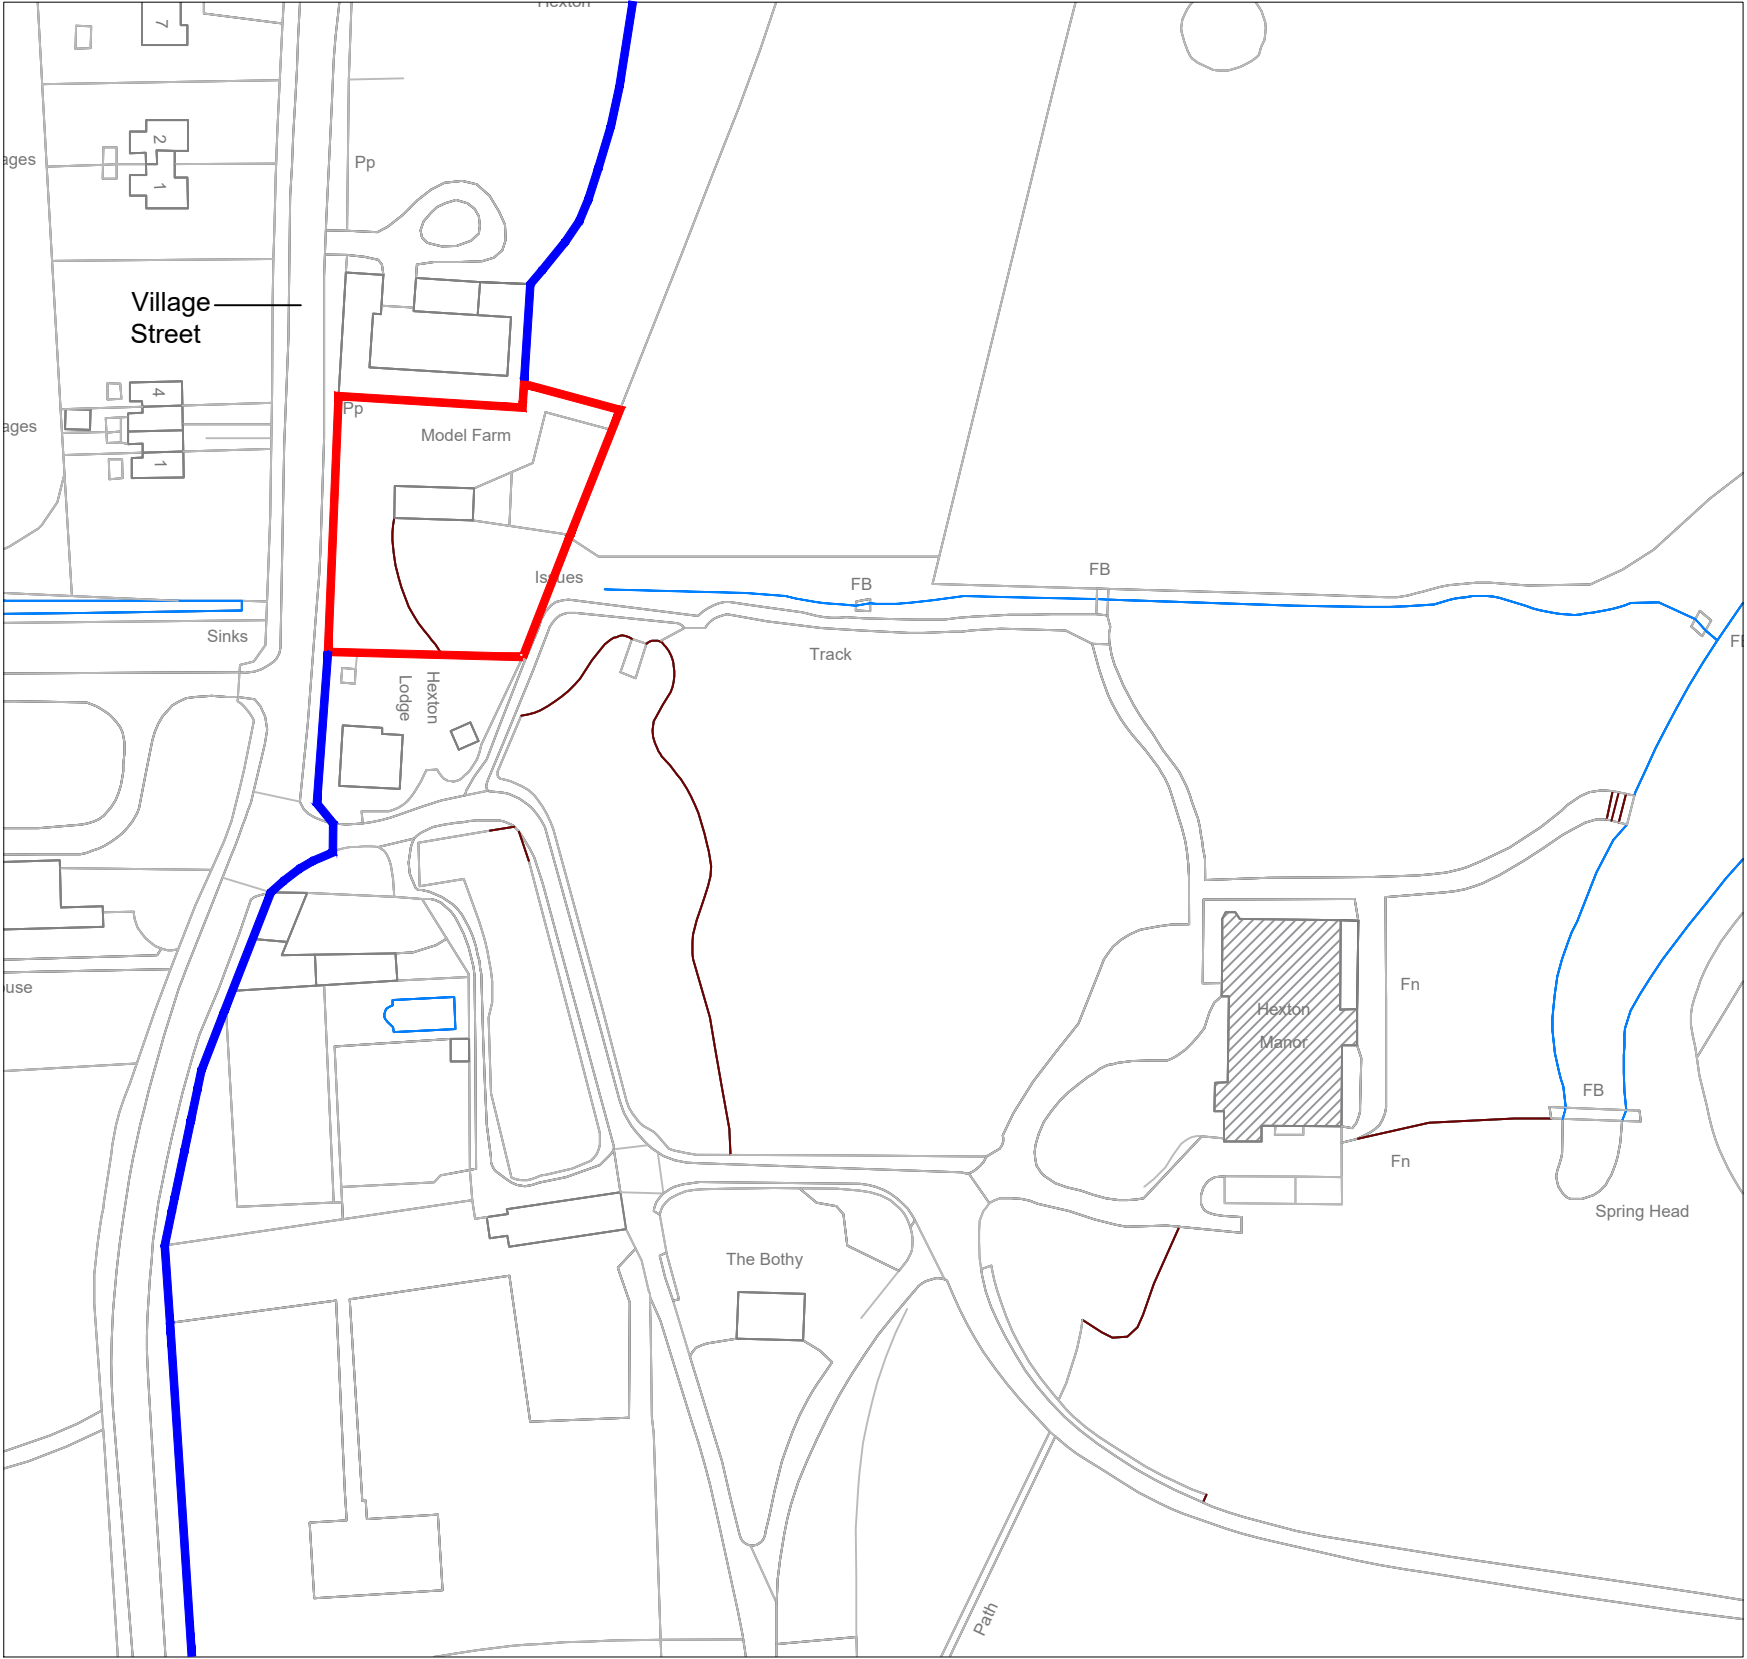

1:1250 Scale Bar

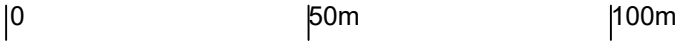

1:5000 Scale Bar

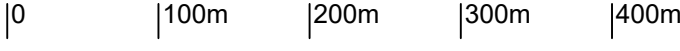

Architech Limited
Architectural and Building Consultants
Tel. 01462 634293 / 07768 123899

Project
The Generator Building, Hexton Manor, Hexton, Hertfordshire

Title
Proposed New Three Bedroom Dwelling

Date April 2023 **Scale** 1:1250 1:5000 **Status** Planning

2023 / 32 / 04 **A2**

© THIS DRAWING IS COPYRIGHT