



Proposed Ground Floor Plan
1:50

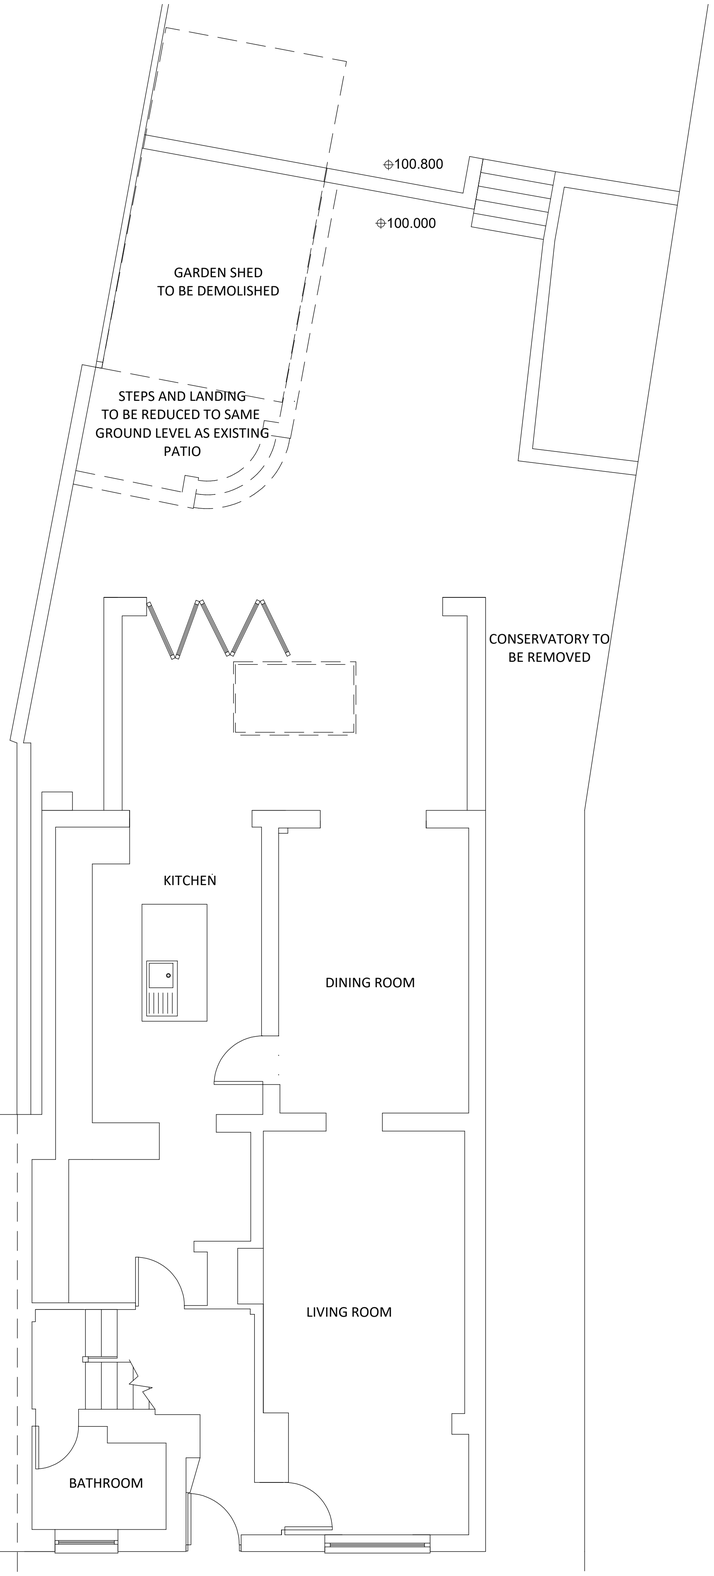


Proposed Front Elevation
1:100

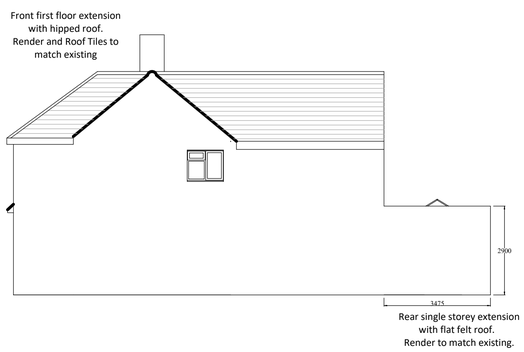


Proposed Side Elevation
1:100




Proposed Rear Elevation
1:100

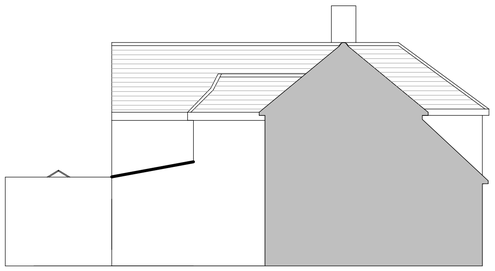

Proposed Side Elevation
1:100

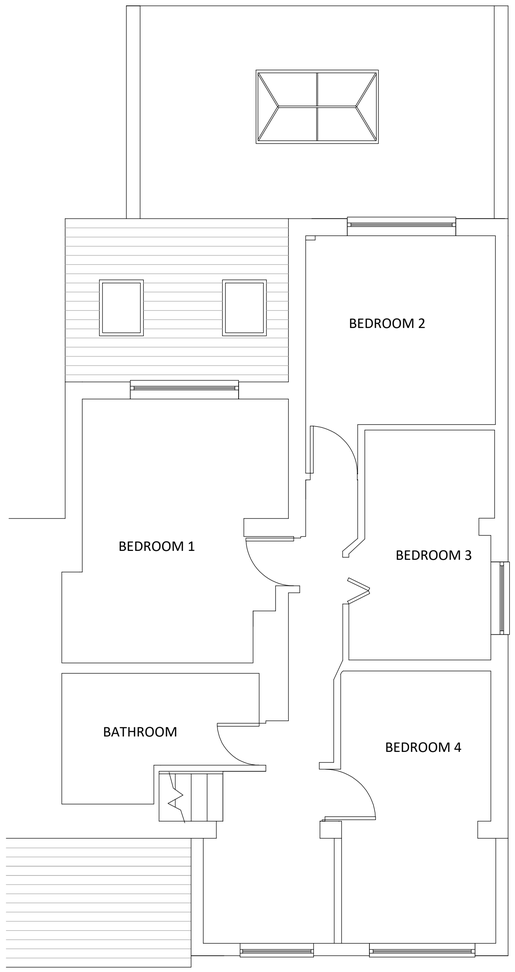


Proposed First Floor Plan
1:50

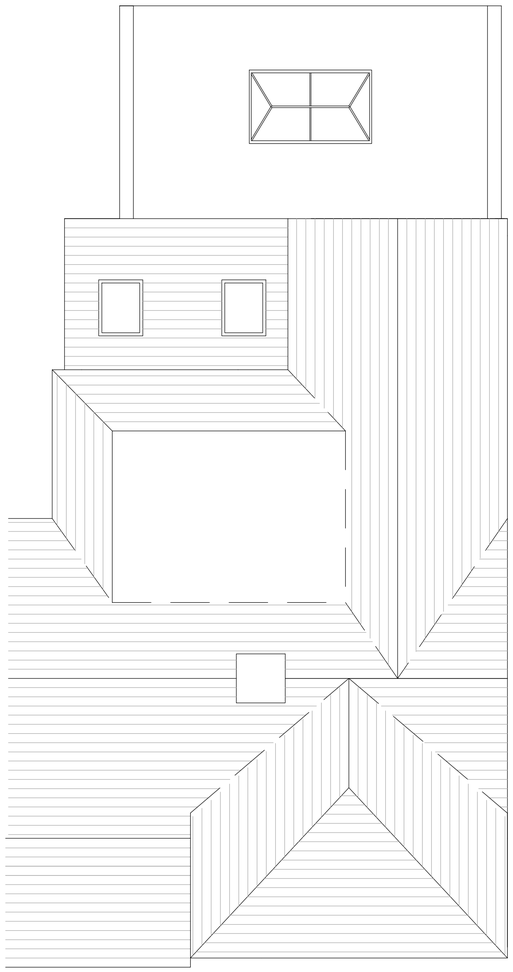

Proposed Roof Plan
1:50

All dimensions in mm

Scale Bar

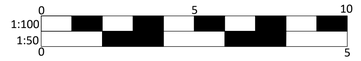

HERTSMERE

HERTSMERE'S HOME IMPROVEMENT AGENCY

SITE 110 Station Road, Ashwell	**PROPOSED** First floor front extension, Single storey rear extension.

CLIENT	HP	DATE	June 2018
SCALE	As shown @ A1	DRAWING No	HP-101-REV.D
SURVEYOR	PF, ME	CHECKED BY	