


- Drawing Notes**
- This drawing is prepared for planning purposes only. It is not to be used for tender or construction.
 - Existing topsoil and subsoil is to be tested for its suitability for re-use by a soil scientist who shall be responsible for the preparation of an interpretive report and recommendations. Such recommendations shall relate to the suitability for re-use for the different trees, plant combinations and grassland habitats proposed. The Report shall provide details for soil handling and remediation, and for the requirements and certification of all imported soils.
 - The Contractor shall be responsible for the preparation of a Soil Resource Plan setting out methods for soil sampling, handling, and protection in accordance with DEFRA's 'Construction Code of Practice for the Sustainable Use of Soils on Construction Sites'.
 - If required imported topsoil to be in accordance with BS 3882:2015 Specification for topsoil.
 - If required imported subsoil to be in accordance with BS 8601:2013 Specification for subsoil and requirements for use.
 - Tree planting to be in accordance with BS 8545:2014 Trees: from nursery to independence in the landscape - Recommendations.
 - Any tree works that may be required to be carried out in accordance with BS 3998:2010 Tree work - Recommendations.
 - All plants and planting in accordance with BS 3936-1:1992 Nursery stock - Specification for trees and shrubs.

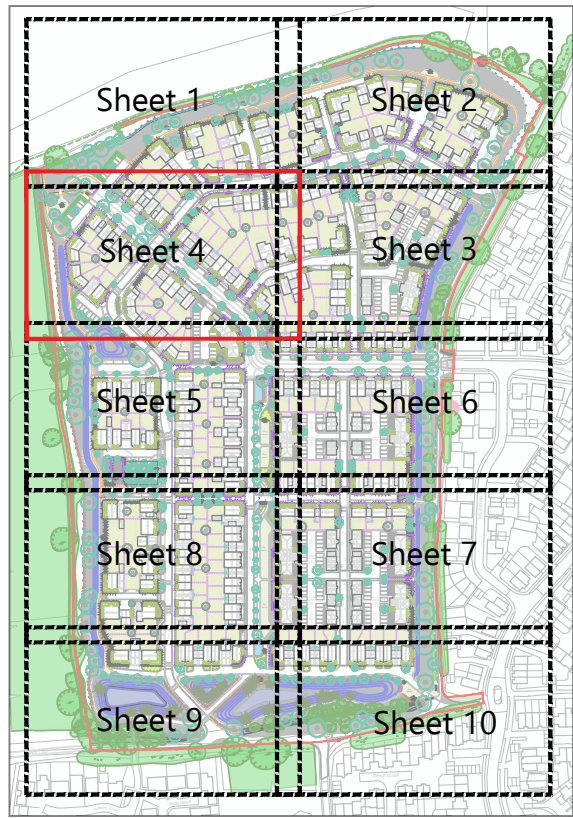

Location Plan, scale 1:5000

General Notes

© Nicholas Pearson Associates Ltd. All rights reserved. Nicholas Pearson Associates assert (unless otherwise agreed in writing) their rights under 17 to 18 of the Copyright, Designs and Patents Act 1988.


This drawing has been prepared in good faith, with all reasonable skill, care and diligence, based on information provided or available at the time of its preparation and within the scope of work agreed with the client. Any information provided by third parties and referred to herein has not been checked or verified by Nicholas Pearson Associates Ltd., unless otherwise expressly stated in the drawing.

We disclaim any responsibility to the client and others in respect of any matters outside the scope of the above. The drawing is provided for the use of the named client. No third party may rely upon this drawing without the prior and express written agreement of Nicholas Pearson Associates Ltd.

This drawing may be scaled for the purposes of planning applications, Land Registry and for legal plans where the scale has been stated, and where it is verified that the drawing is an original or an accurate copy. It may not be scaled for construction purposes.

This drawing must not be used for implementation or as a contract for construction purposes. Discrepancies and/or ambiguities between this drawing and information given elsewhere must be reported immediately to this office for clarification before proceeding.

Scalebar

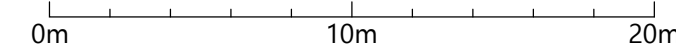

Revisions

Station	Revision Note	Date	Drawn	Checked	Approved
P02	Layout revised in response to consultation comments	20/03/2024	TS	SK	SK
P01	Planning Submission	12/12/2024	CS	TS	TS

Project

**Roundwood
Stevenage**

Drawing

Outline Planting Plan - Sheet 4

Drawing Number

10666 NPA XX XX DR L 5104

Suitability	Revision	Purpose
S4 For Approval	P02	Stage 3: Definition
Scale	Page Size	Origin Date
1:250	A1	20/11/2024

Client

Croudace Homes

NICHOLAS PEARSON ASSOCIATES

ENVIRONMENTAL DESIGN | LANDSCAPE ARCHITECTURE | ECOLOGY | VISUALISATION
npa@npa.co.uk | npa@npa.co.uk | +44 (0)1205 819990 | The Farm House, Church Lane, Baldock, Herts, SG9 6BP
N:\Projects\10666 Croudace Homes\10666 NPA XX XX DR L 5104 5110 Planting Plan.dwg