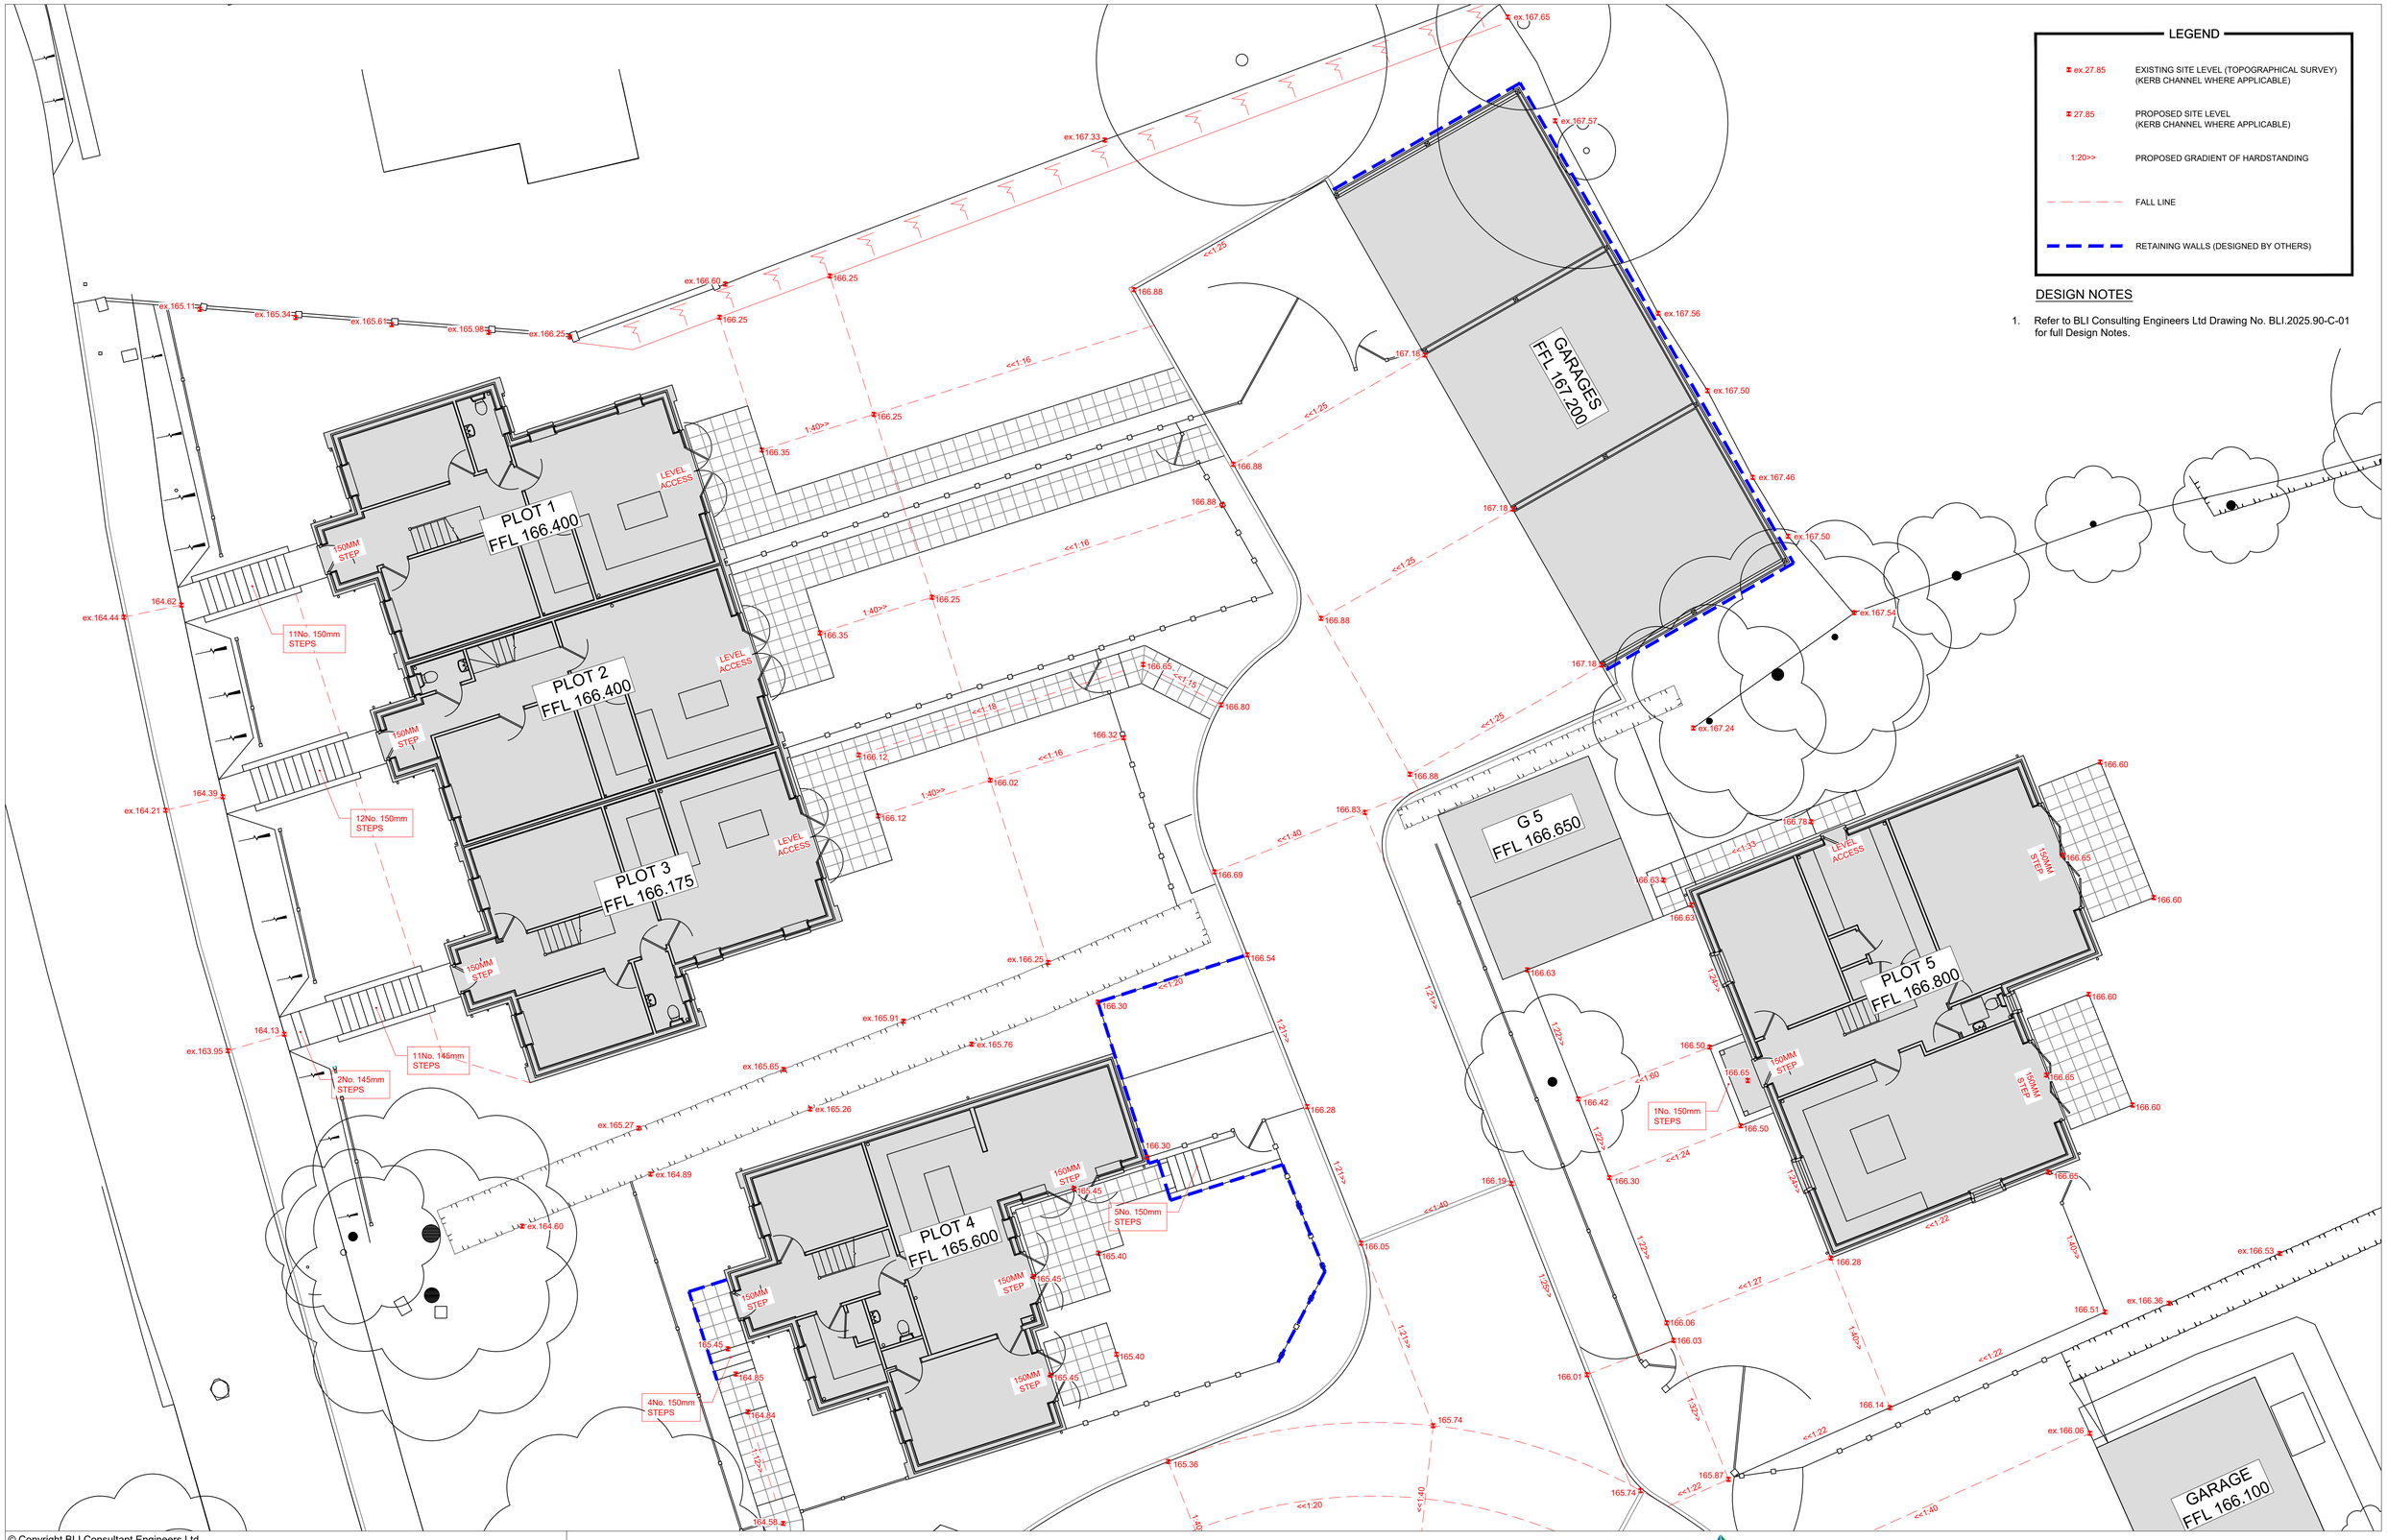


© Copyright BLI Consultant Engineers Ltd.

Rev.	Date	Description	Drawn	Chk'd
P5	03/09/26	Design amended to reflected changes to Plot 5	RSM	RSM
P4	25/02/26	Internal building plan for Plot 5 added.	RSM	RSM
P3	19/12/25	Additional levels added around Plots 4 and 5	RSM	RSM
P2	27/11/25	Plot 3 FFL and surrounding levels amended	RSM	RSM
P1	7/10/25	First Issue	RSM	RSM

Consultant Engineers

client: HANSON SERVICES LTD

project: TUSSOCKS & HILLCREST, THE CAUSEWAY, THERFIELD, HERTS

dwg title: **SITE LEVEL DESIGN - SHEET 2 OF 2**

discipline	drawn	chk'd	date:	scale @ A1
CIVIL ENGINEERING	RSM	RSM	OCT 2025	1:100

project no.	dwg no.	rev.	status.
BLI.2025.90	C 02	P5	COMMENT & APPROVAL

BLI Consulting Engineers Ltd
7 Melton Drive
Norwich
Norfolk
NR8 6TT
T: 07918 725 983
richard.martin@bli-consulting.co.uk