





-
- 1000 INLET FROM PRIVATE SURFACE WATER DRAINAGE NETWORK
IL = 164.45m
- 1000 INLET >>
- 1500 OUTLET TO COMBINED NETWORK
IL = 163.65m
- 1500 Outlet >>
- << 01051 >>
- 1500 CONNECTION TO PRIVATE ATTENUATION TANK
IL = 163.65m
- PLAN VIEW

FLOW CONTROL CHAMBER - (NO.2)

SCALE 1:20

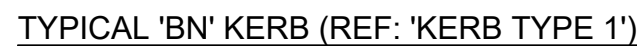

TYPICAL KERB DETAILS

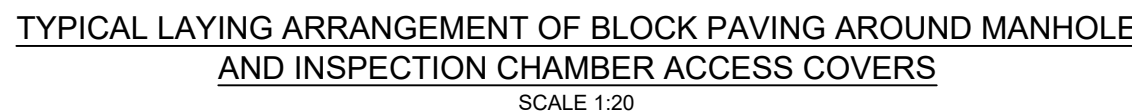

7 Melton Drive
Norwich
Norfolk
NR8 6TT

T: 07918 725 983
richard.martin@bli-consulting.co.uk

DESIGN NOTES

1. Refer to BLI Consulting Engineers Ltd Drawing No. BLI.2025.90-C-01 for full Design Notes.

P1	25/01/26	First Issue	RSM	RSM
Rev.	Date	Description	Drawn	Chk'd

client: HANSON SERVICES LTD
project: TUSOCKS & HILLCREST, THE CAUSEWAY, THERFIELD, HERTS

dwg title: **CONSTRUCTION DETAILS (SHEET 3 OF 4)**

discipline		drawn	chk'd	date:	scale @ A1
CIVIL ENGINEERING		RSM	RSM	FEB 2026	AS NOTED
project no.	dwg no.	rev.	status.		
BLI.2025.90	C 09	P1	COMMENT / APPROVAL		