



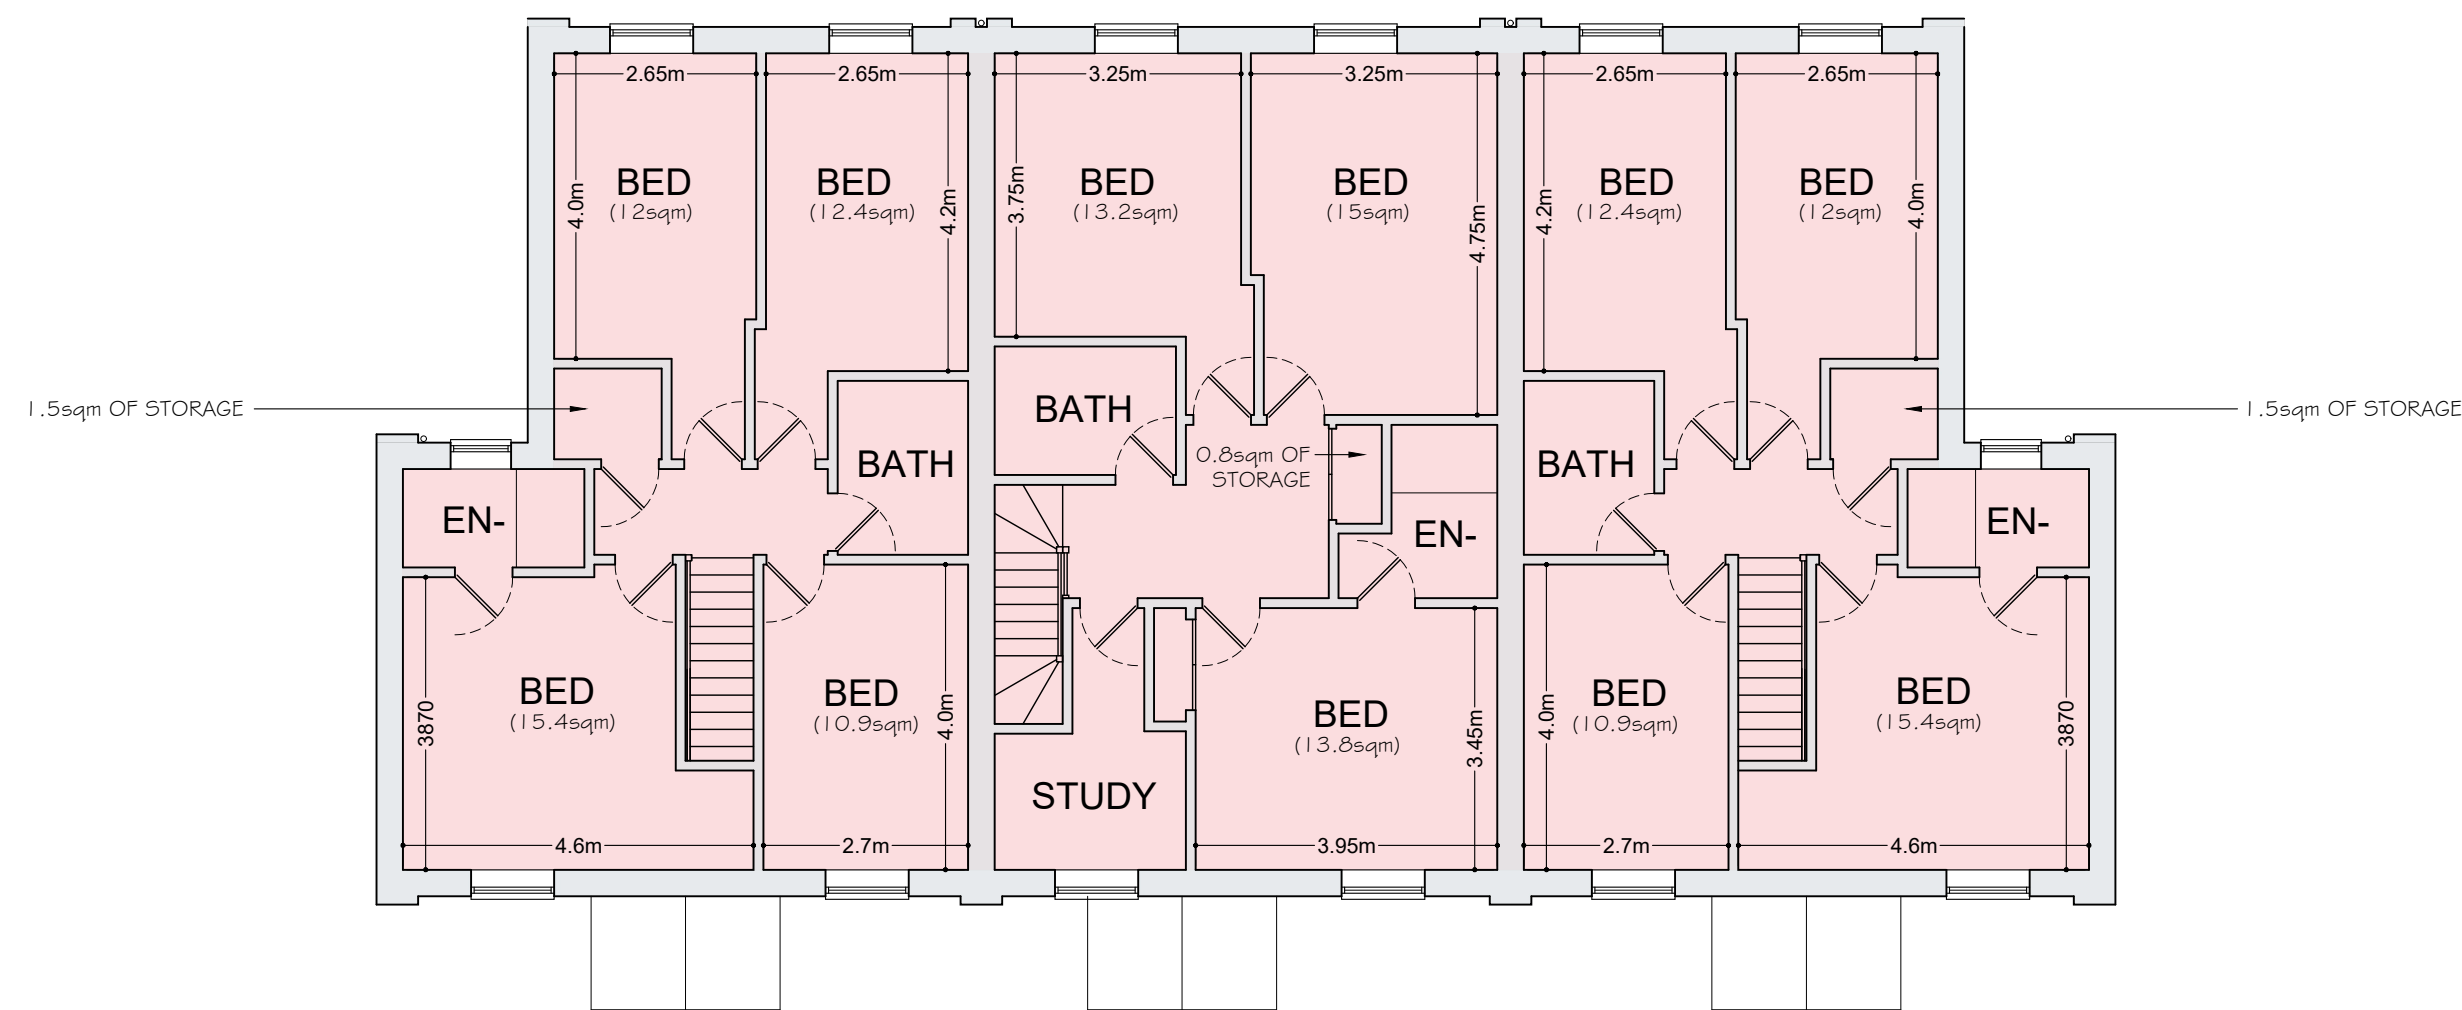


FIRST FLOOR 1:100

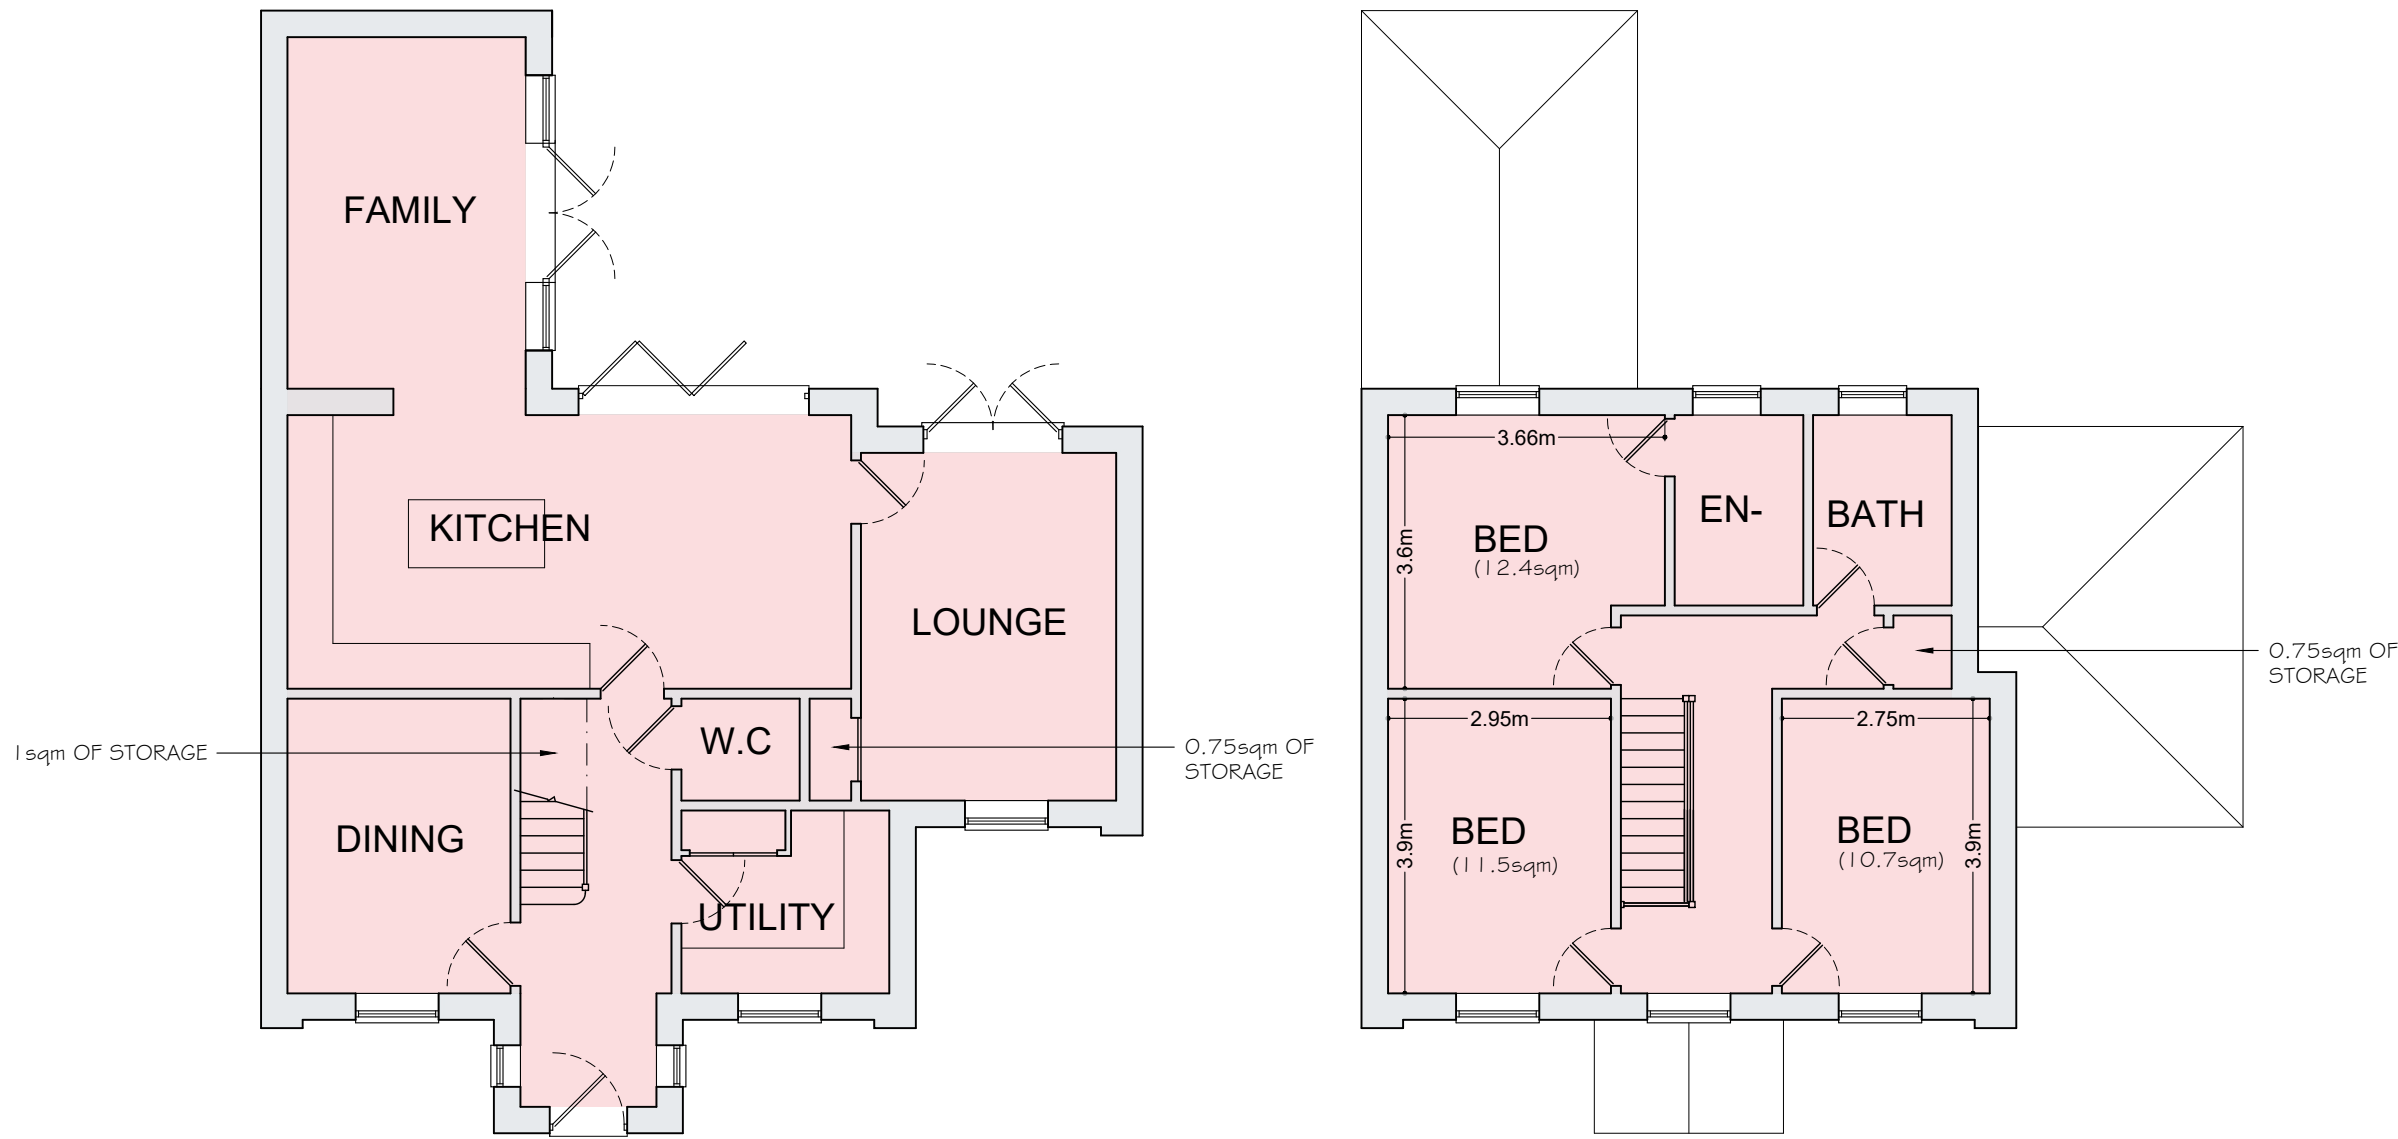


GROUND FLOOR 1:100
PLOT 4 152sqm GIA

FIRST FLOOR 1:100

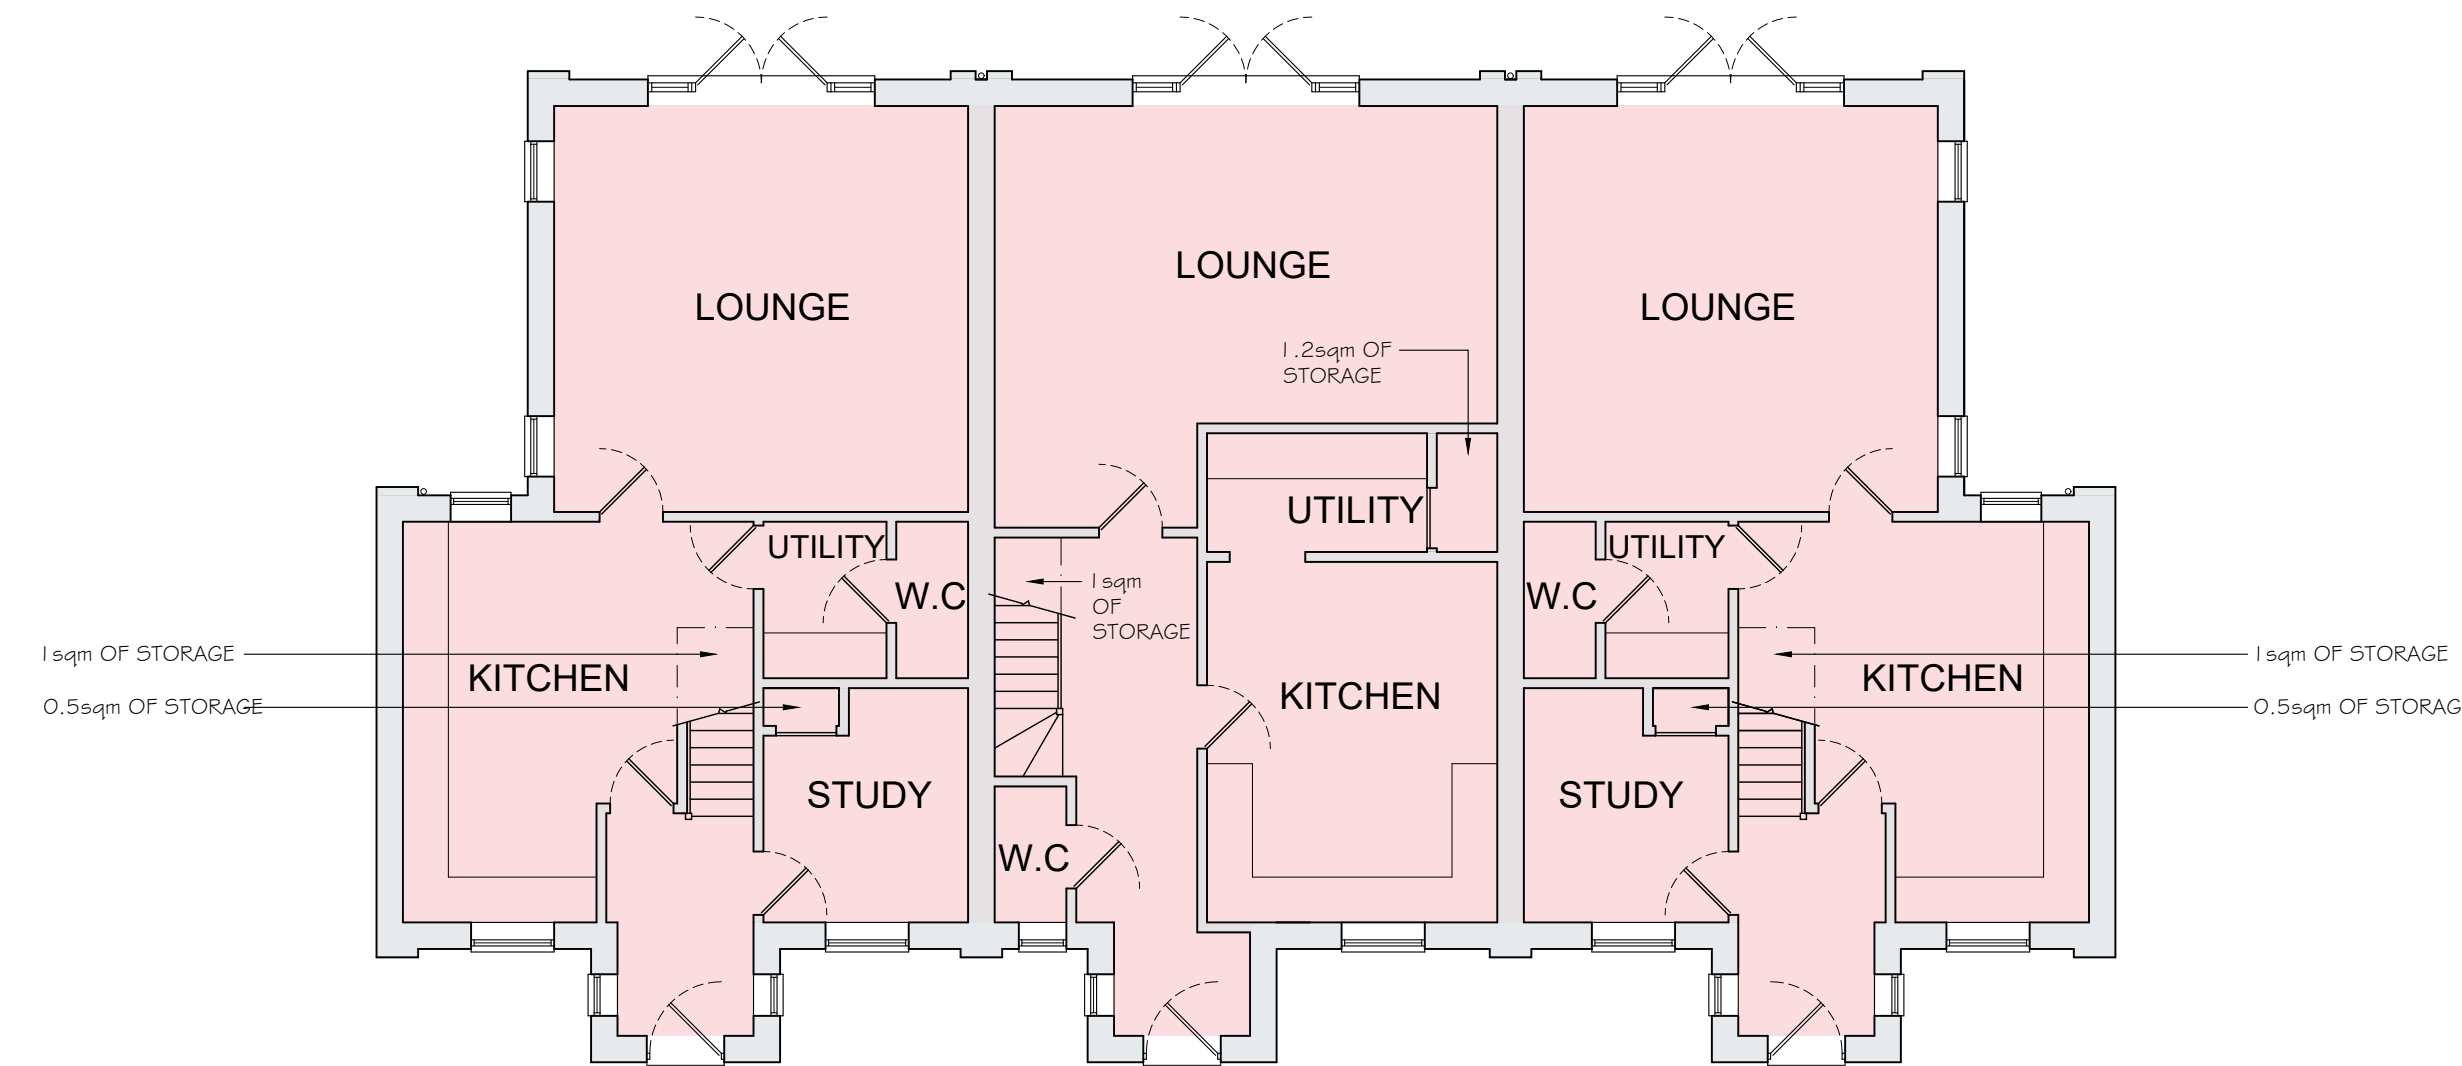


1 142sqm GIA
2 145sqm GIA
3 142sqm GIA


GROUND FLOOR 1:100
PLOTS 1, 2 & 3
M4(2) COMPLIANT

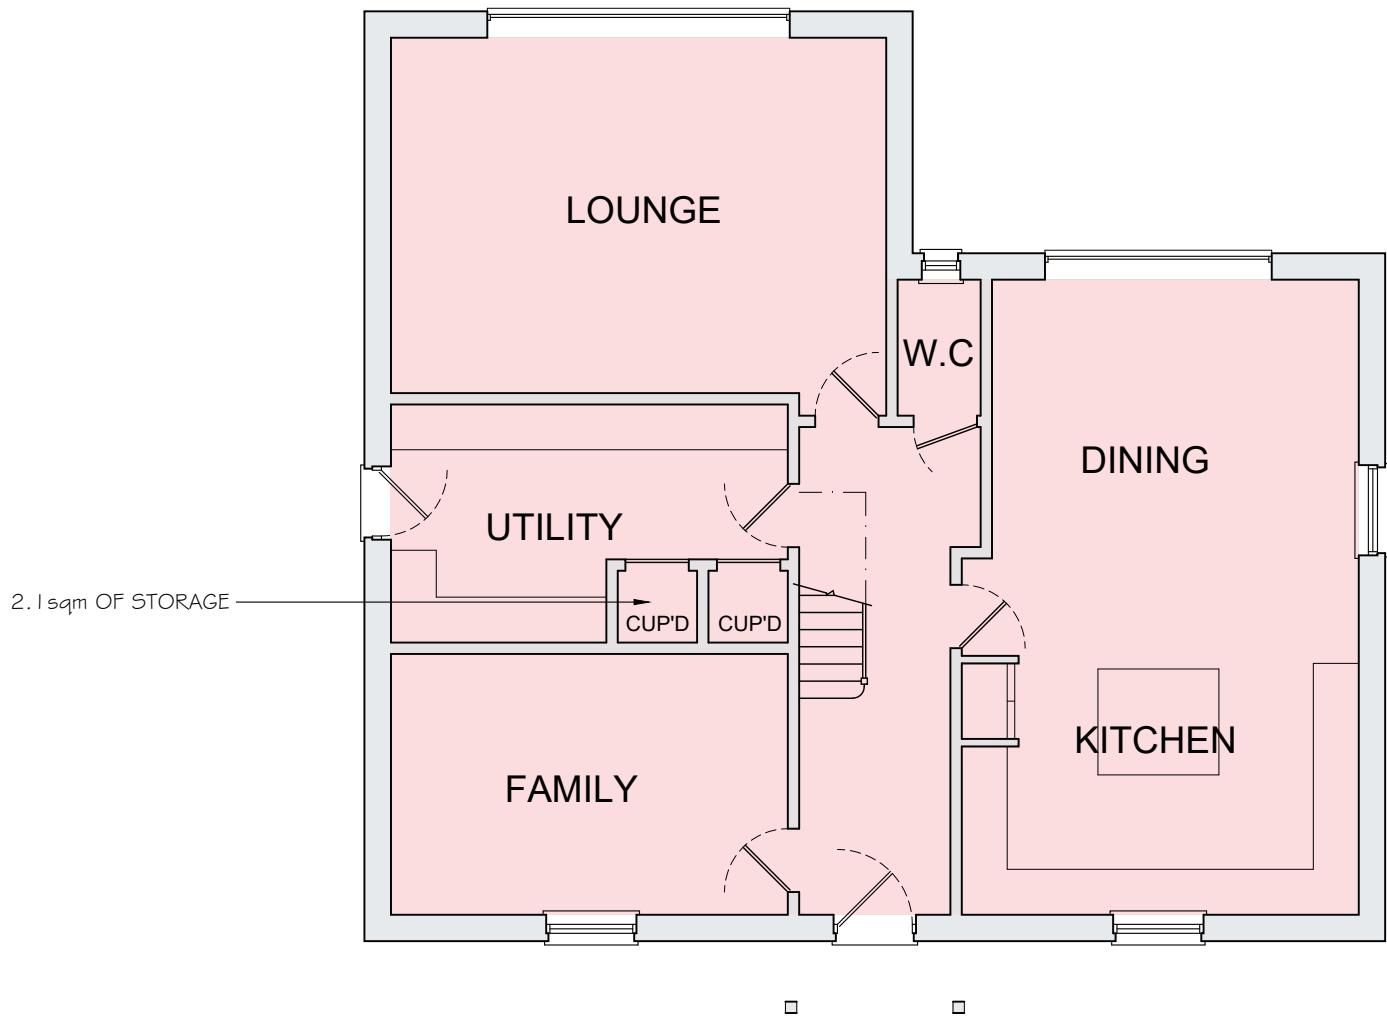


GROUND FLOOR 1:100
PLOT 5 219sqm GIA
M4(2) COMPLIANT

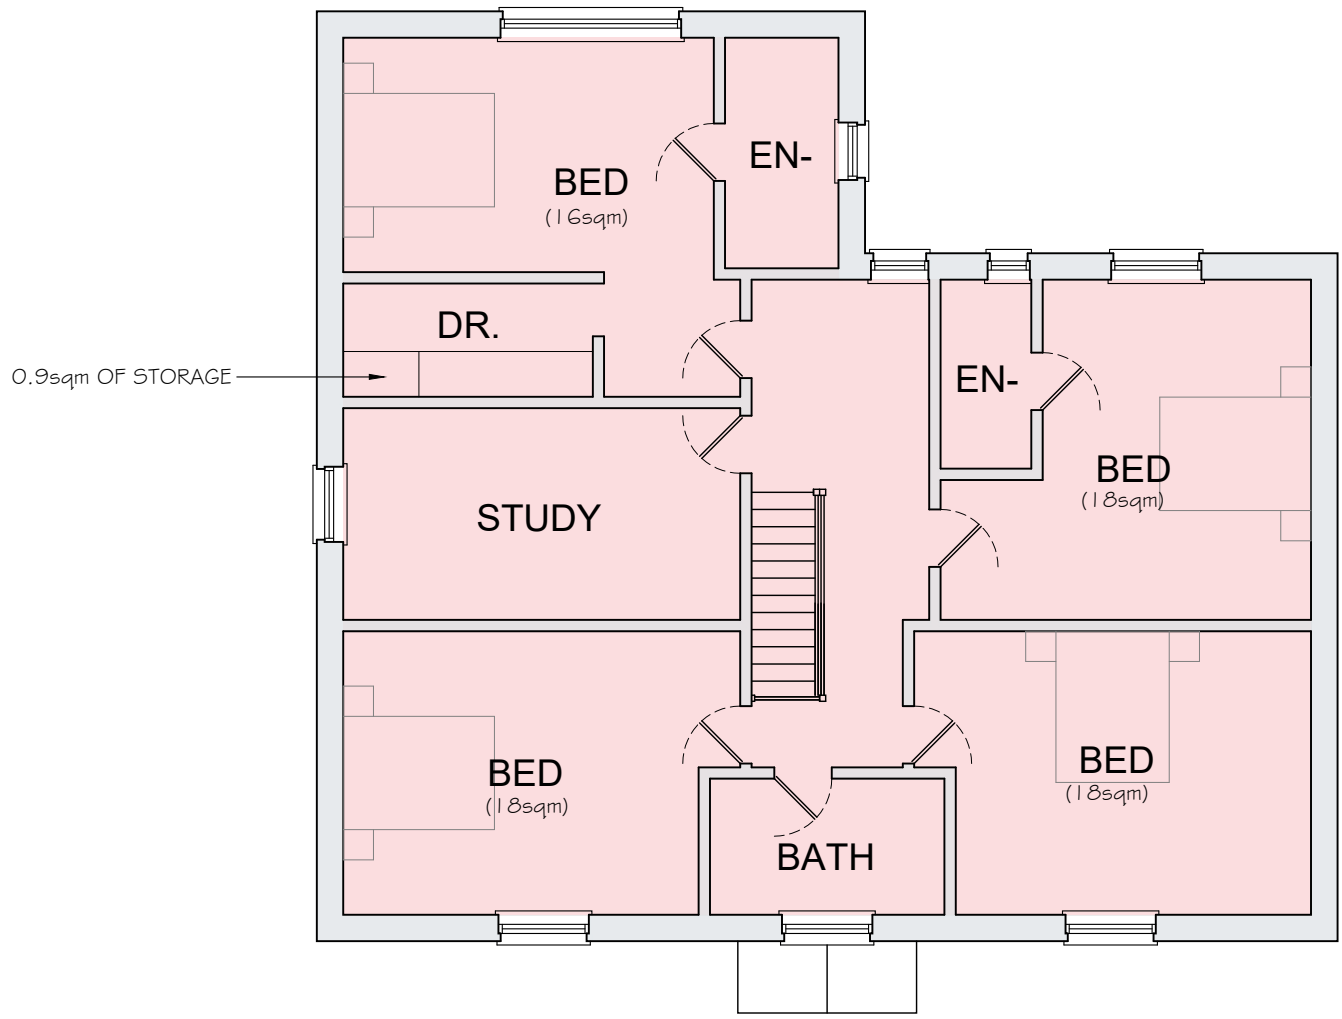

FIRST FLOOR 1:100

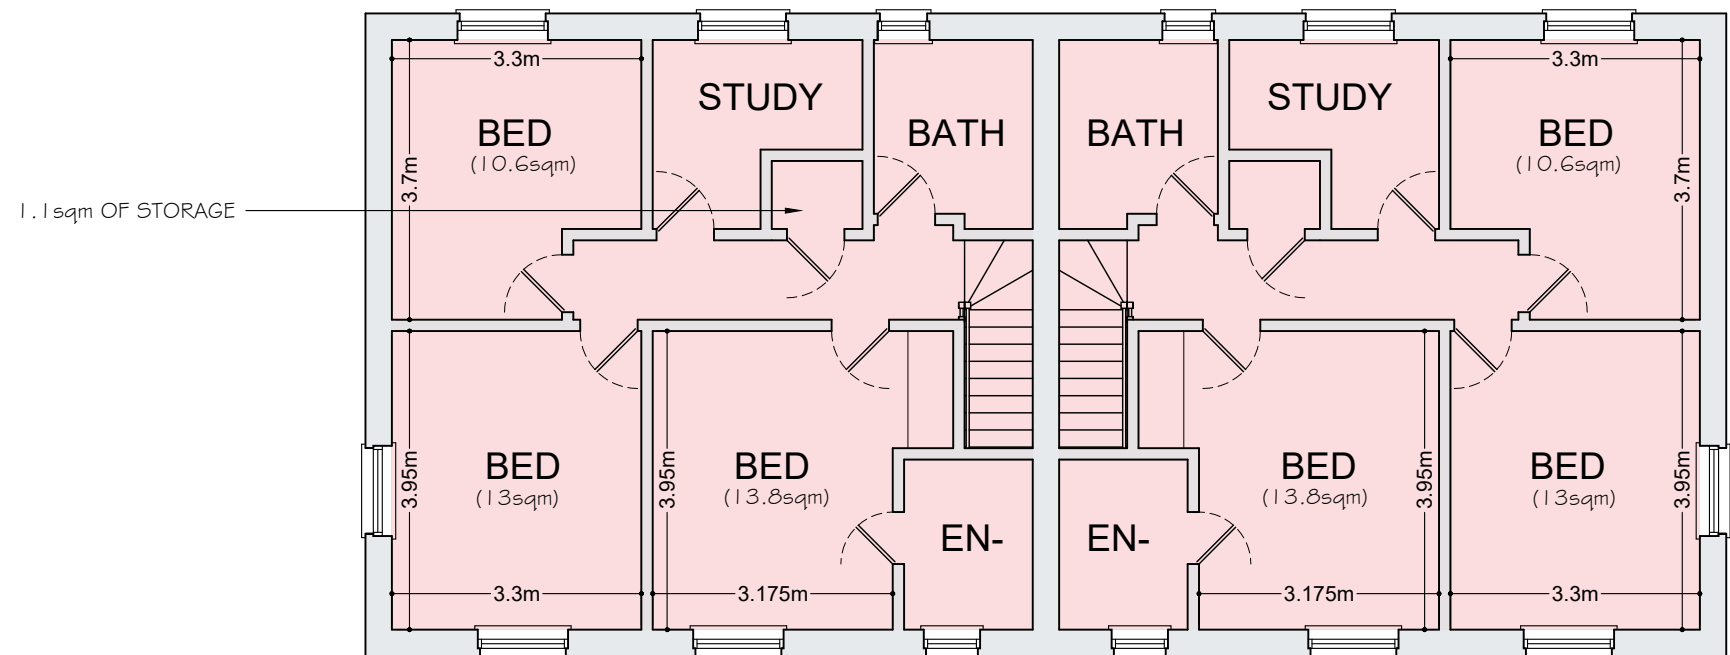

FIRST FLOOR 1:100

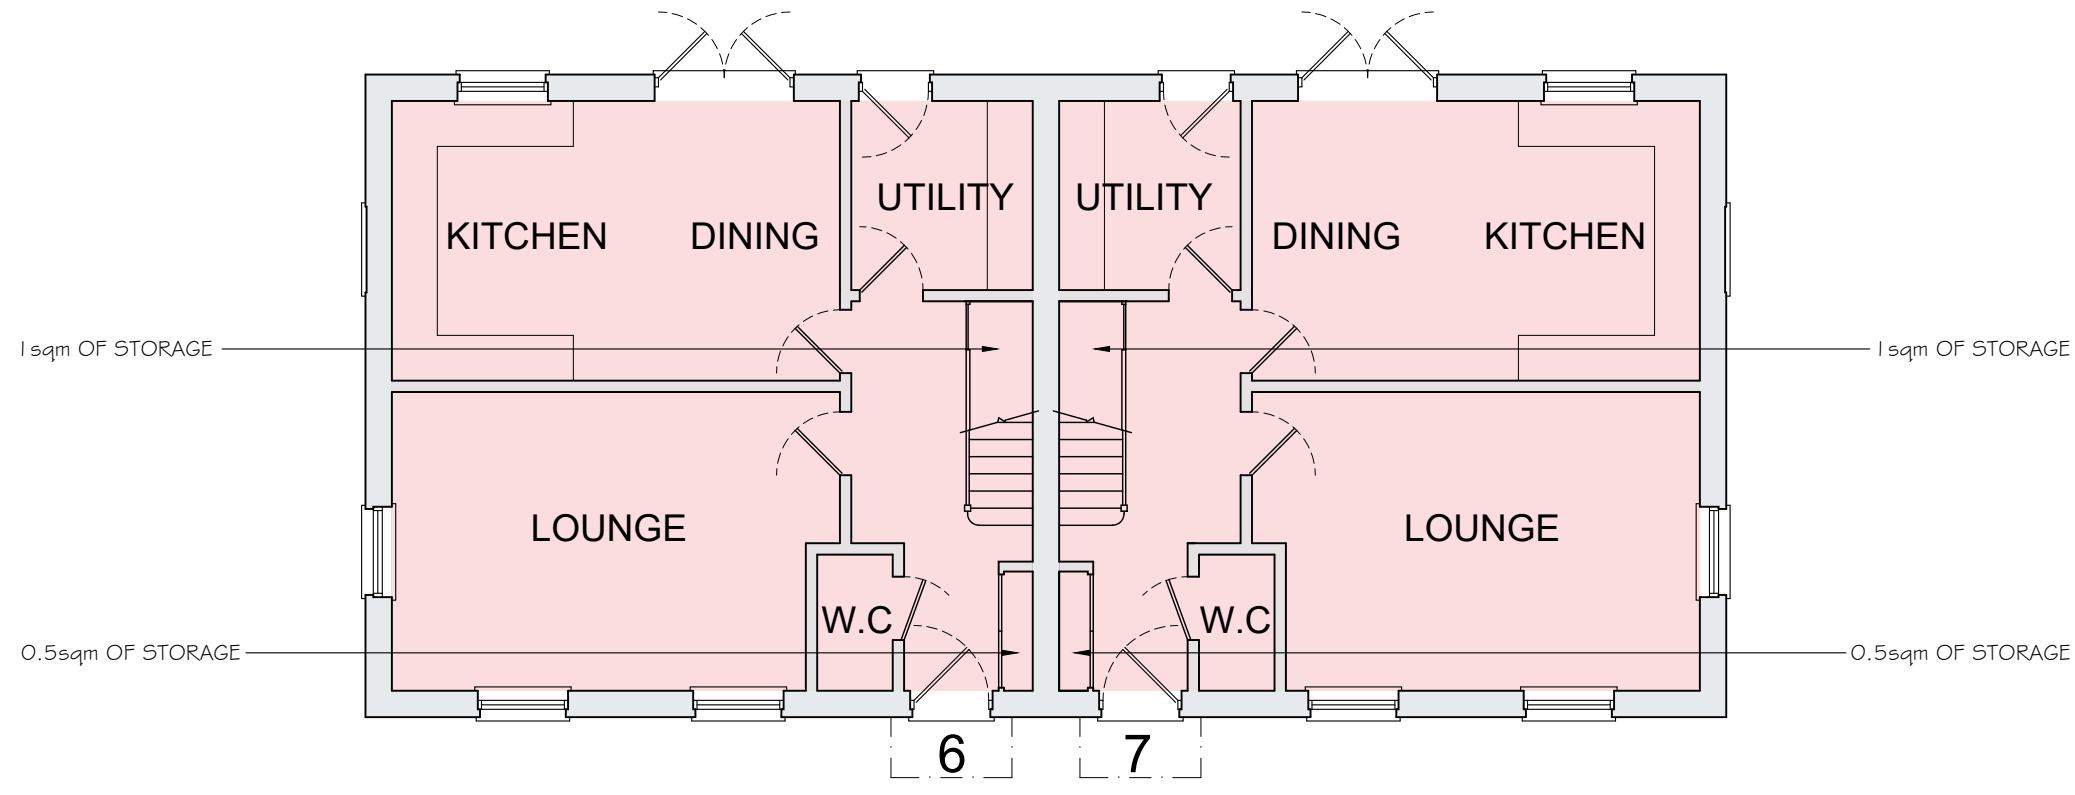

GROUND FLOOR 1:100
PLOTS 6 & 7 EACH DWELLING IS 132sqm GIA

REV:	DATE:	DESCRIPTION:
F	08-09-26	PLOT 4 UPDATED
D	21-08-26	PLOT 5 UPDATED
C	22-07-25	PLOT 5 UPDATED
B	18-11-24	LAYOUTS UPDATED
A	05-06-24	LAYOUTS UPDATED

DO NOT SCALE THESE DRAWINGS- USE WRITTEN DIMENSIONS ONLY.
ALL DIMENSIONS TO BE CHECKED ON SITE PRIOR TO COMMENCEMENT OF WORK.

PLOTS 1 to 7
POLICY D1 & HS5 PLANS
HILLCREST & TUSSUCKS
THE CAUSEWAY
THERFIELD

DATE:	SCALE @ A1:	REVISION:
SEPT 23	1:100	
DRAWING NO.	478.15	E

