



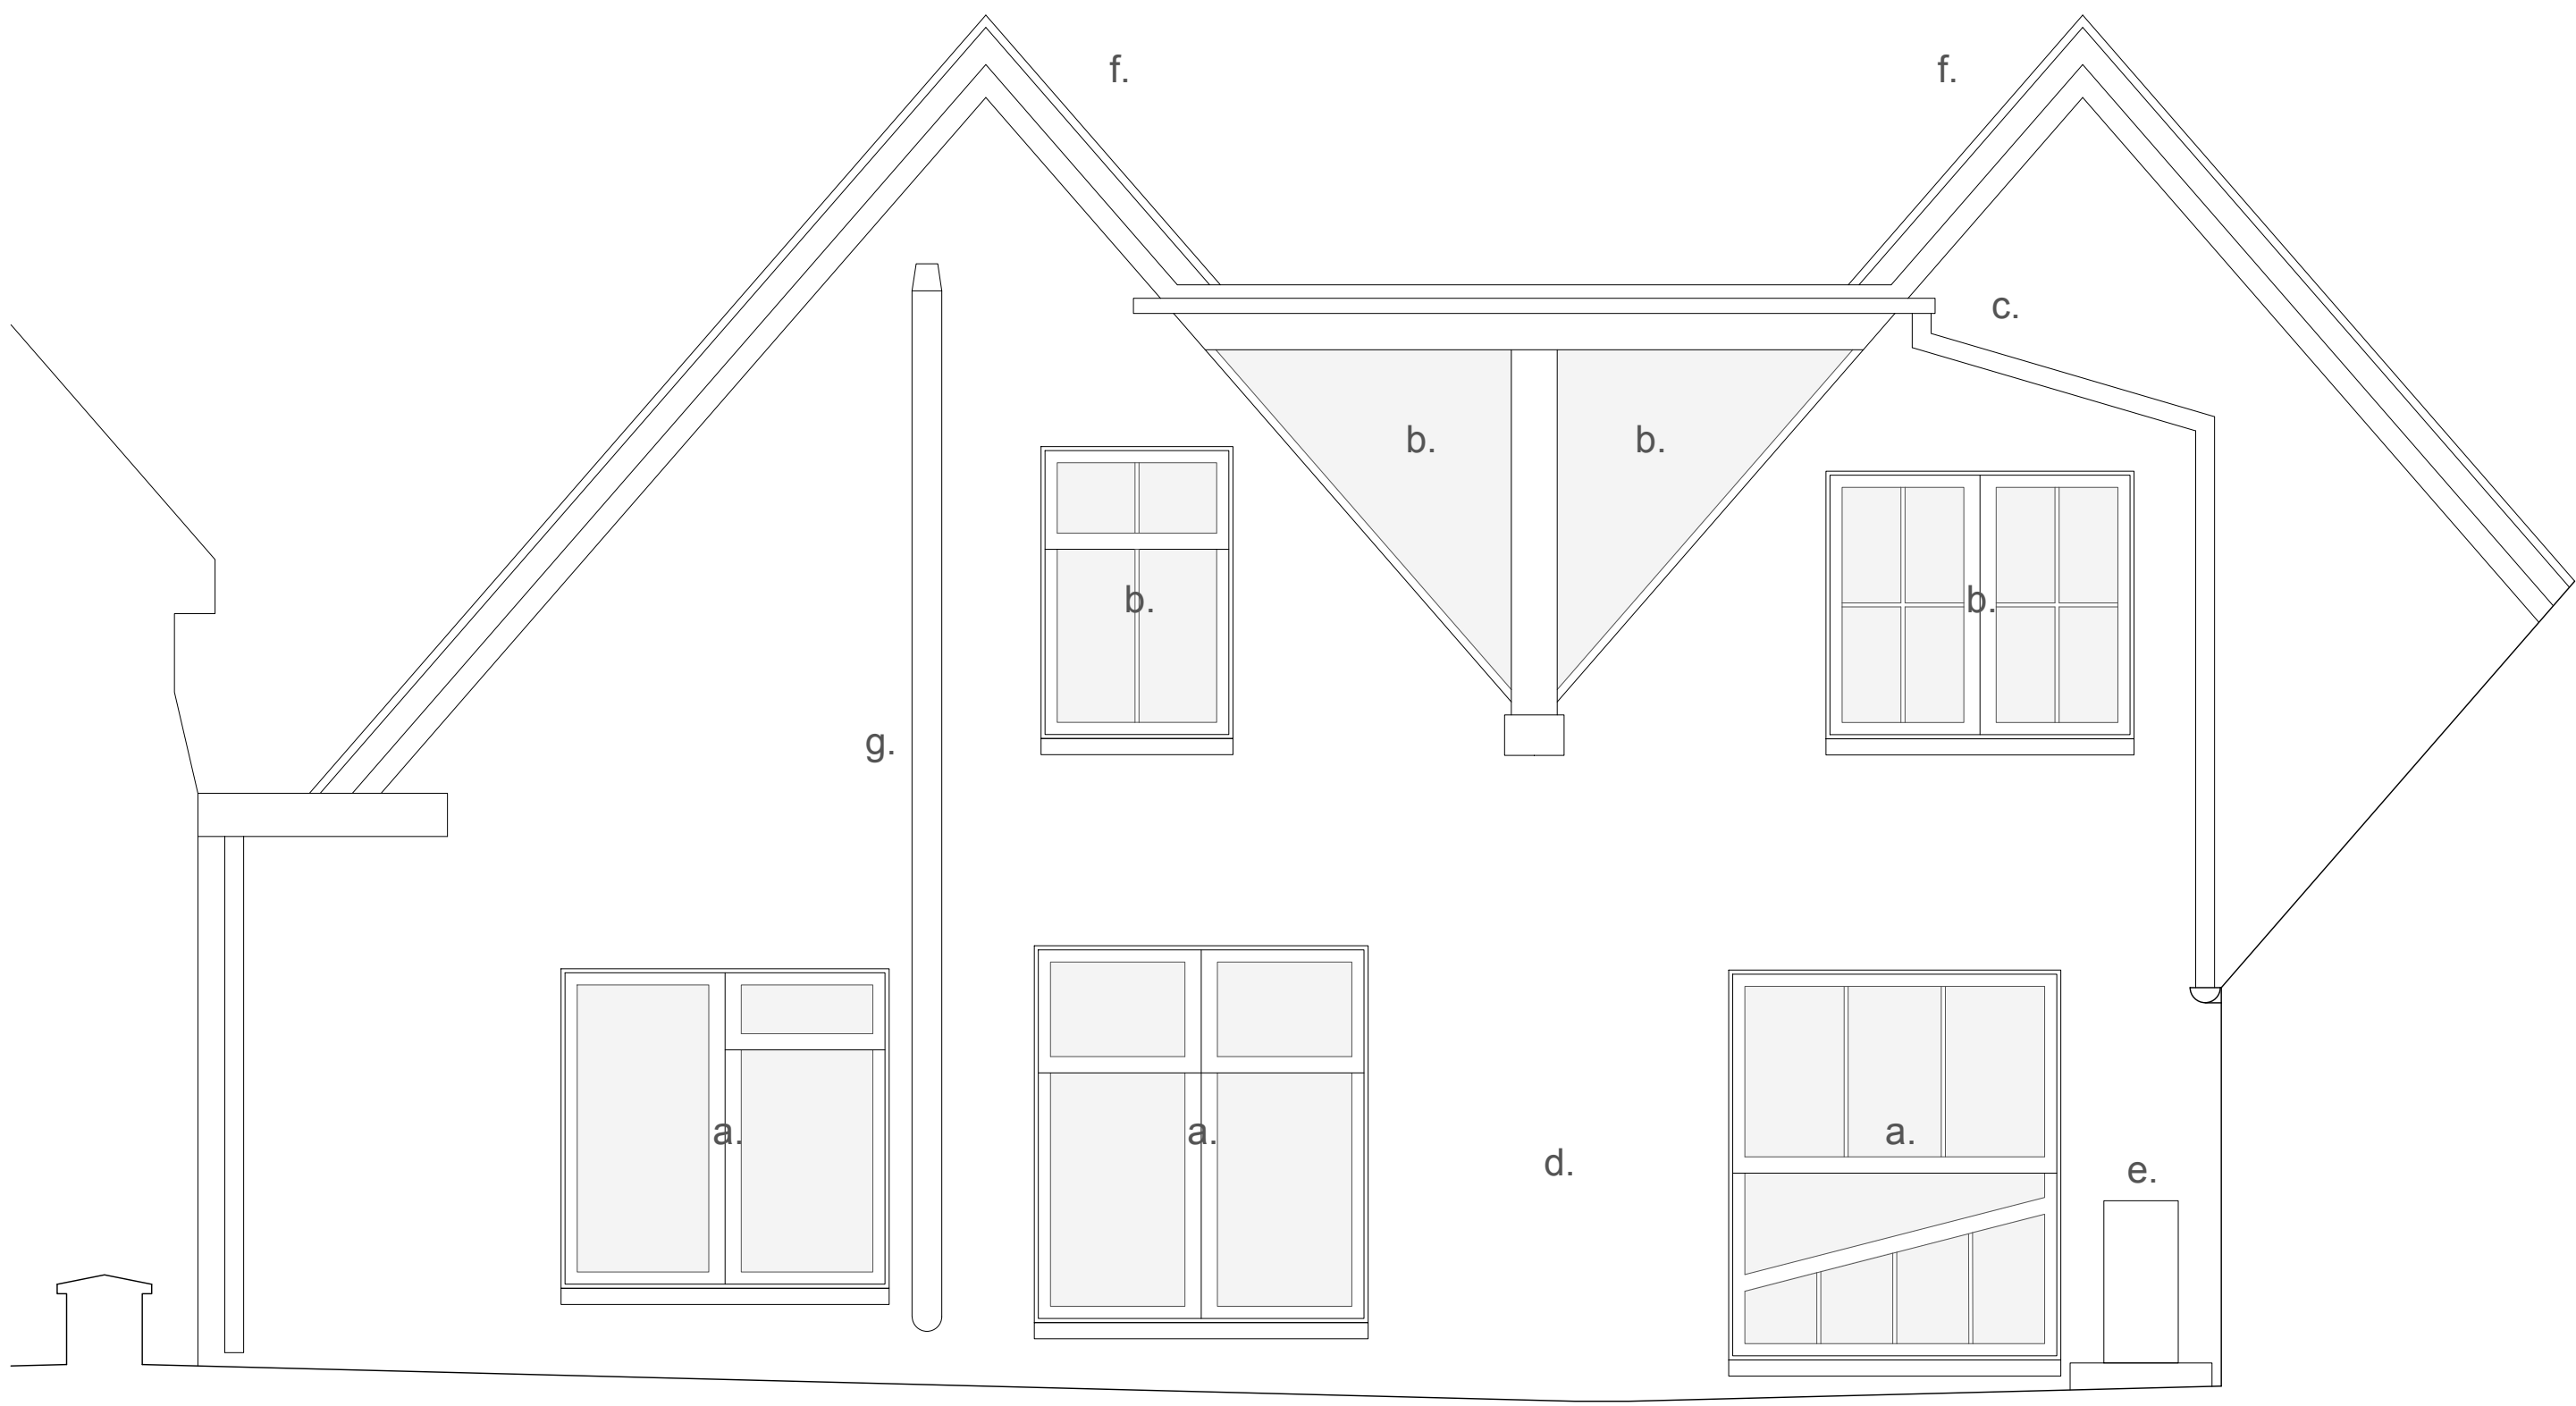

Notes:

- a. Existing timber framed windows painted white
- b. Existing timber framed windows painted black
- c. Existing UPVC rainwater goods
- d. Existing rendered facade painted cream
- e. Existing AC unit
- f. Existing clay tiled roof
- g. Existing soil pipe

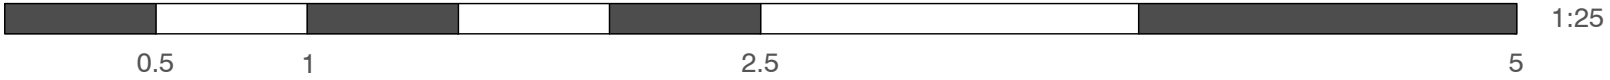

Suite 4a, 30 Bancroft
Hitchin, SG5 1LE
01462 236966
michael@michaelcollinsarchitects.com
www.michaelcollinsarchitects.com

Note:

- This drawing is copyright.
- These layouts are preliminary until further surveys are undertaken.
- Scale and boundaries are indicative.
- Ownership boundary indicative based on OS data.
- Red dotted line is shown as site boundary.

Michael Collins Architect LLP

The Shack, Sun Street, Hitchin

Job No.
202 Existing Rear
Elevation

Stage: Stage 2

006

REVISION: Scale
1:25 @:A1