


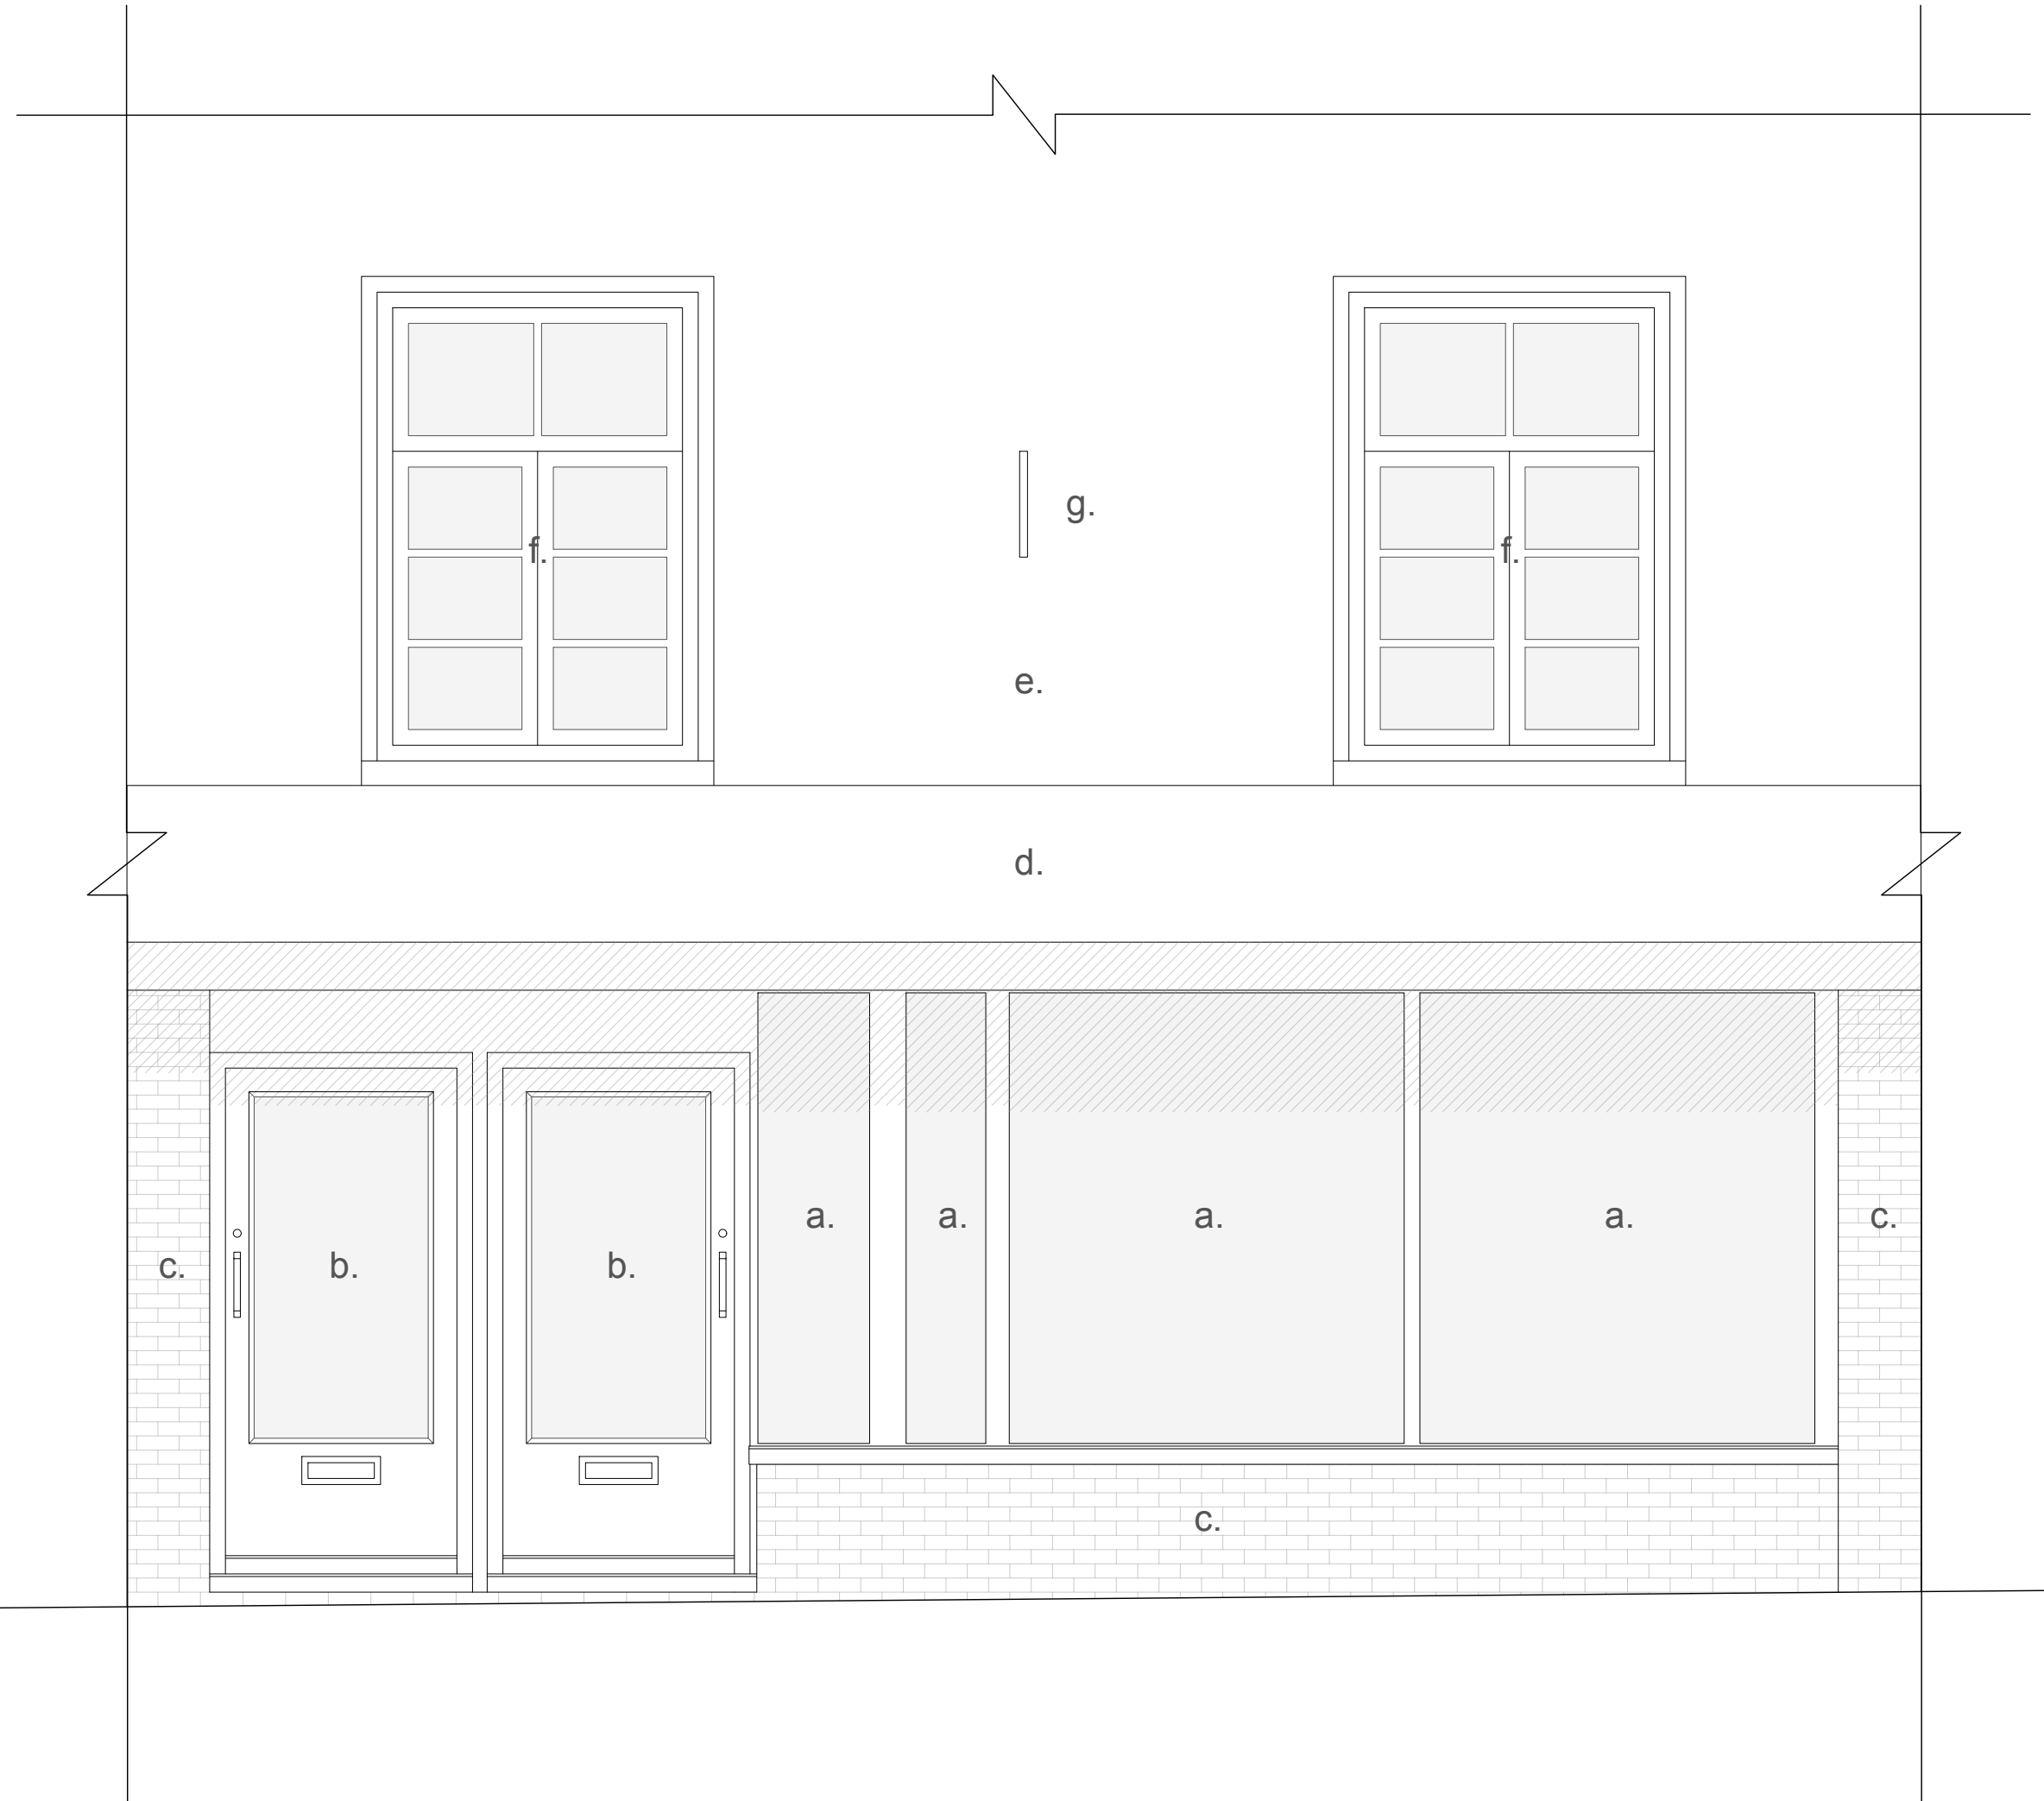

Notes:

- a. Existing timber framed shop windows painted black
- b. Existing timber door painted black
- c. Existing red brick
- d. Existing timber shop front sign
- e. Existing rendered facade painted light burgundy
- f. Existing timber framed windows painted white
- g. Existing hanging sign bracket



Suite 4a, 30 Bancroft  
Hitchin, SG5 1LE  
01462 236866  
michael@michaelcollinsarchitects.com  
www.michaelcollinsarchitects.com

Note:

- This drawing is copyright.
- These layouts are preliminary until further surveys are undertaken.
- Scale and boundaries are indicative.
- Ownership boundary indicative based on OS data.
- Red dotted line is shown as site boundary.

Michael Collins Architect LLP

The Shack, Sun Street, Hitchin

Job No.  
**202** Existing Front  
Elevation

Stage: Stage 2

**005**

REVISION: Scale  
1:25 @:A1