



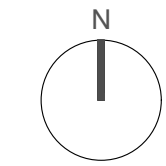

Sun Hotel

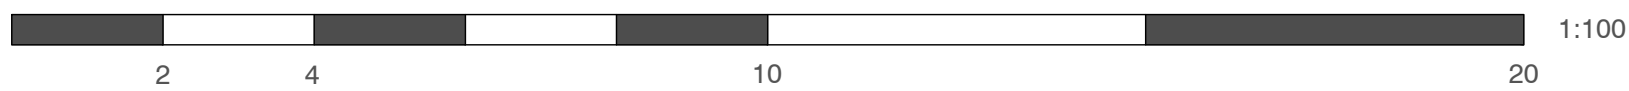

Suite 4a, 30 Bancroft
Hitchin, SG5 1LE
01462 236966
michael@michaelcollinsarchitects.com
www.michaelcollinsarchitects.com

- Note:
- This drawing is copyright.
 - These layouts are preliminary until further surveys are undertaken.
 - Scale and boundaries are indicative.
 - Ownership boundary indicative based on OS data.
 - Red dotted line is shown as site boundary.

Michael Collins Architect LLP

The Shack, Sun Street, Hitchin

Job No.
202 Existing
Site Plan

Stage: Stage 2

REVISION: Scale
1:100 @:A1

002