



NEW 5M POLE SIGN

Entrance/Exit
Crossover


5M EV POLE SIGN
Scale: 1:20

DRAWING NOTES

COPYRIGHT ©
This drawing and the details herein are the copyright of MBH Design Studio Ltd. and must not be reproduced, altered or passed to any third party without prior written consent.

This drawing has been produced for the project listed below, is submitted in support of the application application to the Local Planning Authority and is not intended for use by any other person or for any other purpose.

Every effort has been made to ensure the accuracy of these drawings, however MBH Design Studio Ltd. accept no responsibility for any discrepancies arising from the reuse of survey information and preliminary drawings commissioned by the Applicant from others.

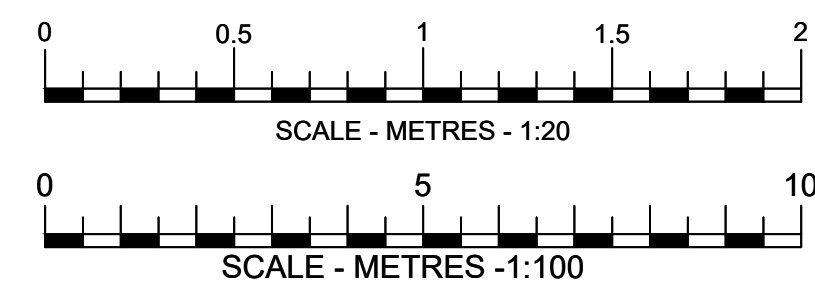

REV	DATE	DESCRIPTION	DRAWN/CHECKED
REVISION NOTES			

PLANNING



MBH Design Studio Ltd.
Brook House, Apex Court, Camphill Rd, West Byfleet, KT14 6SQ
www.mbhlttd.com t: 01932 352 727 f: 01932 351 545

CLIENT



PROJECT
FS2126 LETCHWORTH MORRISONS
BROADWAY
LETCWORTH GARDEN CITY
SG6 3TS

DRAWING TITLE
PROPOSED SIGNAGE PLAN

DRAWN BY DM	DATE 30.01.2026	SCALE 1:20/100	PAPER SIZE A1
CHECKED BY WG	DRAWING NUMBER 14313-2126-CTA	REV. -	