
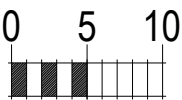


+


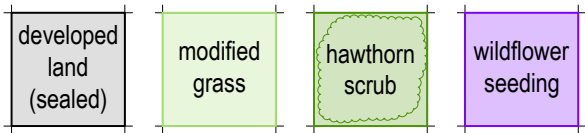


+


NOTES / REVISIONS

NOTE: ~~THIS DRAWING MUST NOT BE SCALED~~

ALL DIMENSIONS TO BE CHECKED ON SITE BY THE CONTRACTOR AND ANY DISCREPANCIES ARE TO BE REPORTED BACK TO THE ARCHITECT/C.A. BEFORE WORK COMMENCES.

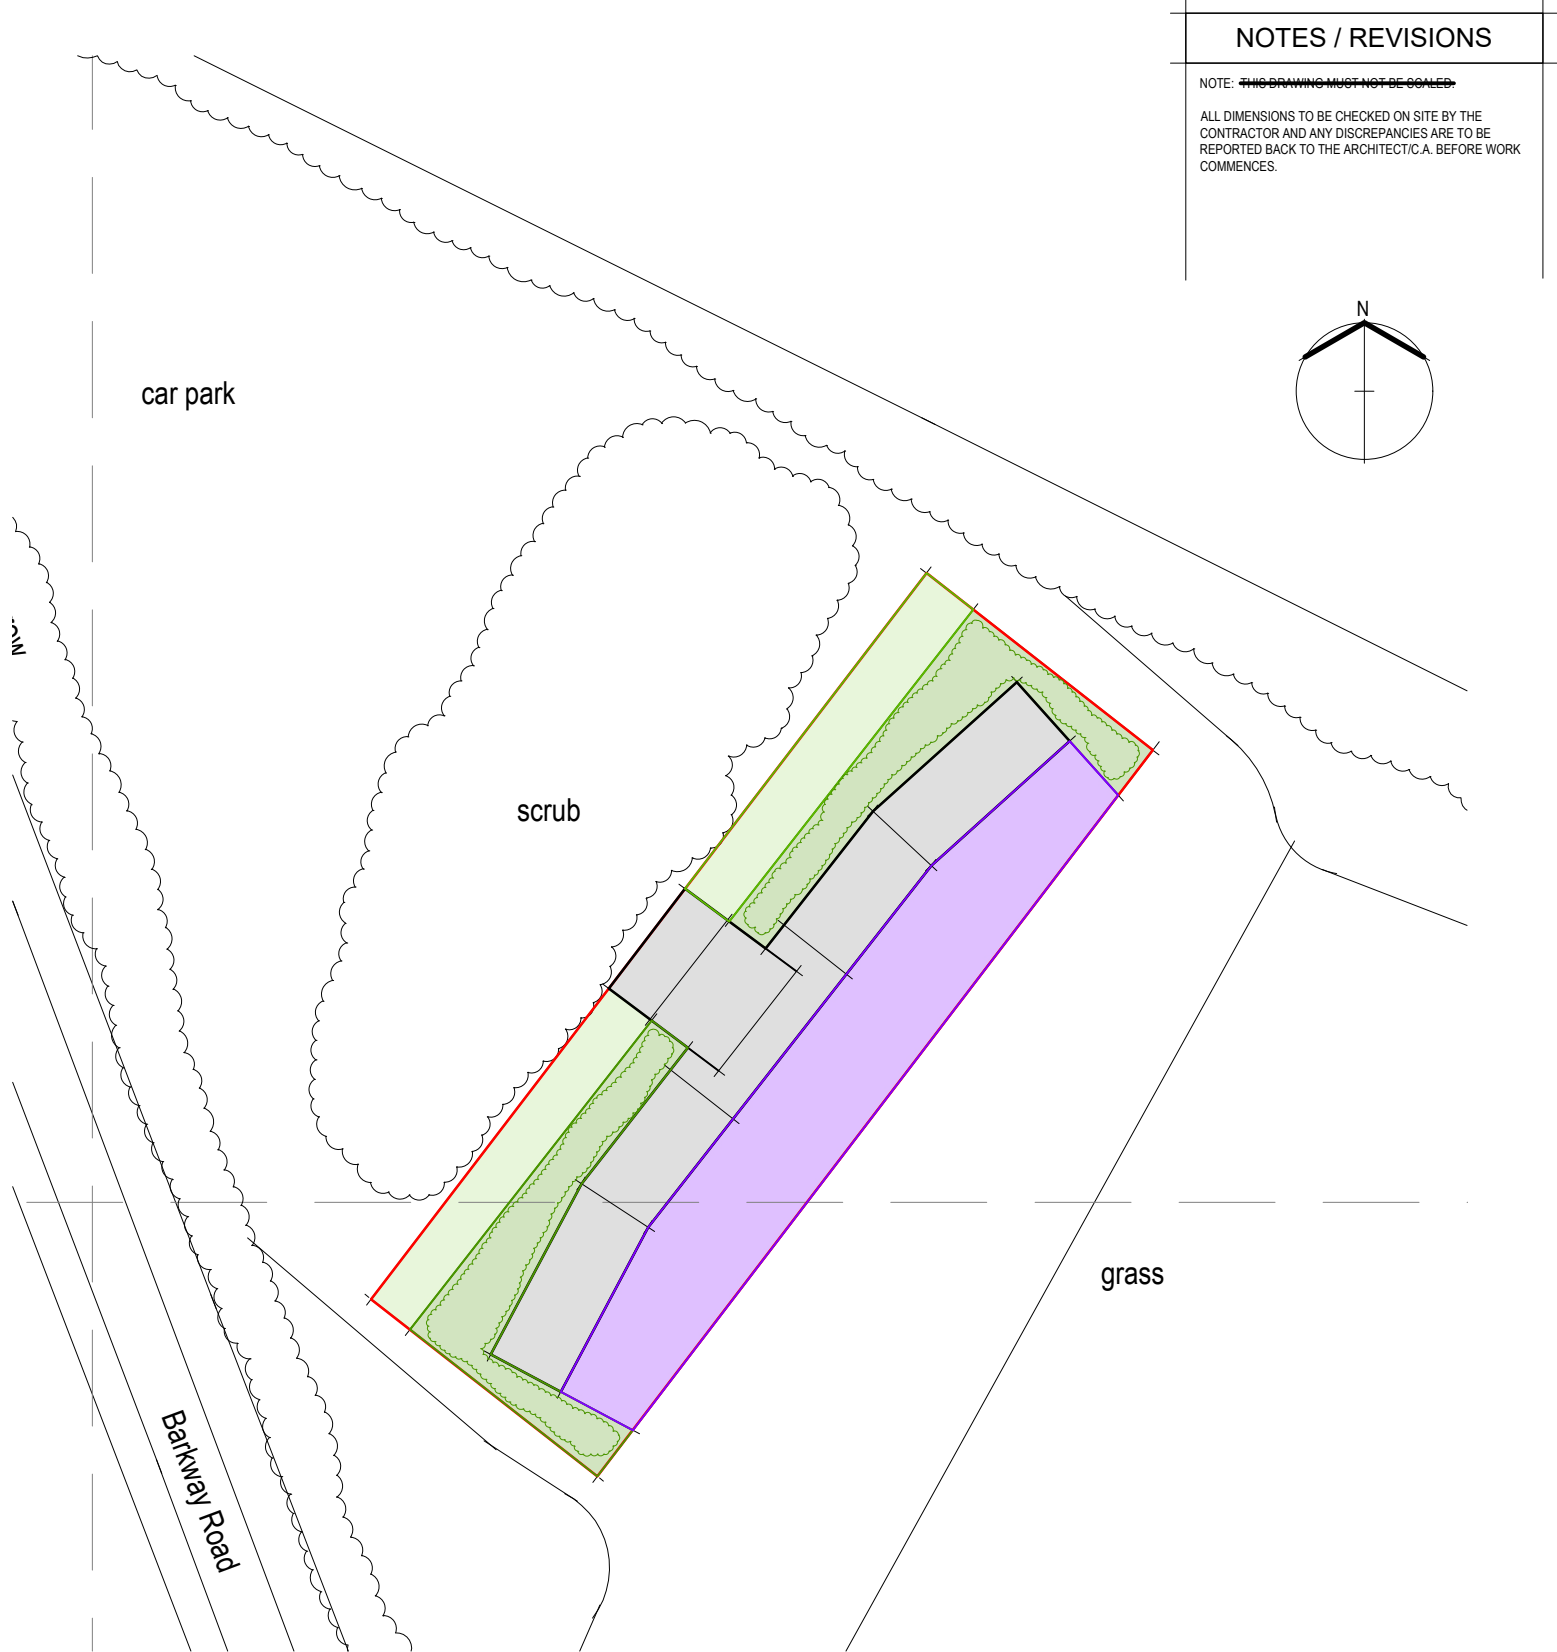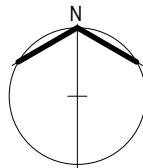

revision a: red line boundary revised, footprint of proposed driving range revised to reflect changes to drawing 25/010/A/005 - mwc - 23rd january 2026

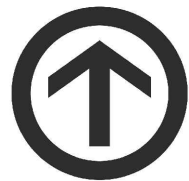architecture 
& design services ltd

PROJECT: Barkway Park Golf Club
Nuthampstead Road
Royston
Hertfordshire
SG8 8EN

DRAWING: EXISTING AND PROPOSED
Habitats

DATE: January 2026

DRAWING
NUMBER: 25/010/A/006 A

DRAWN BY: mwc

CHECKED: mwc

SCALE: 1/500

at A3