
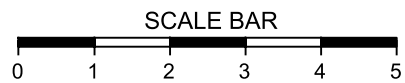
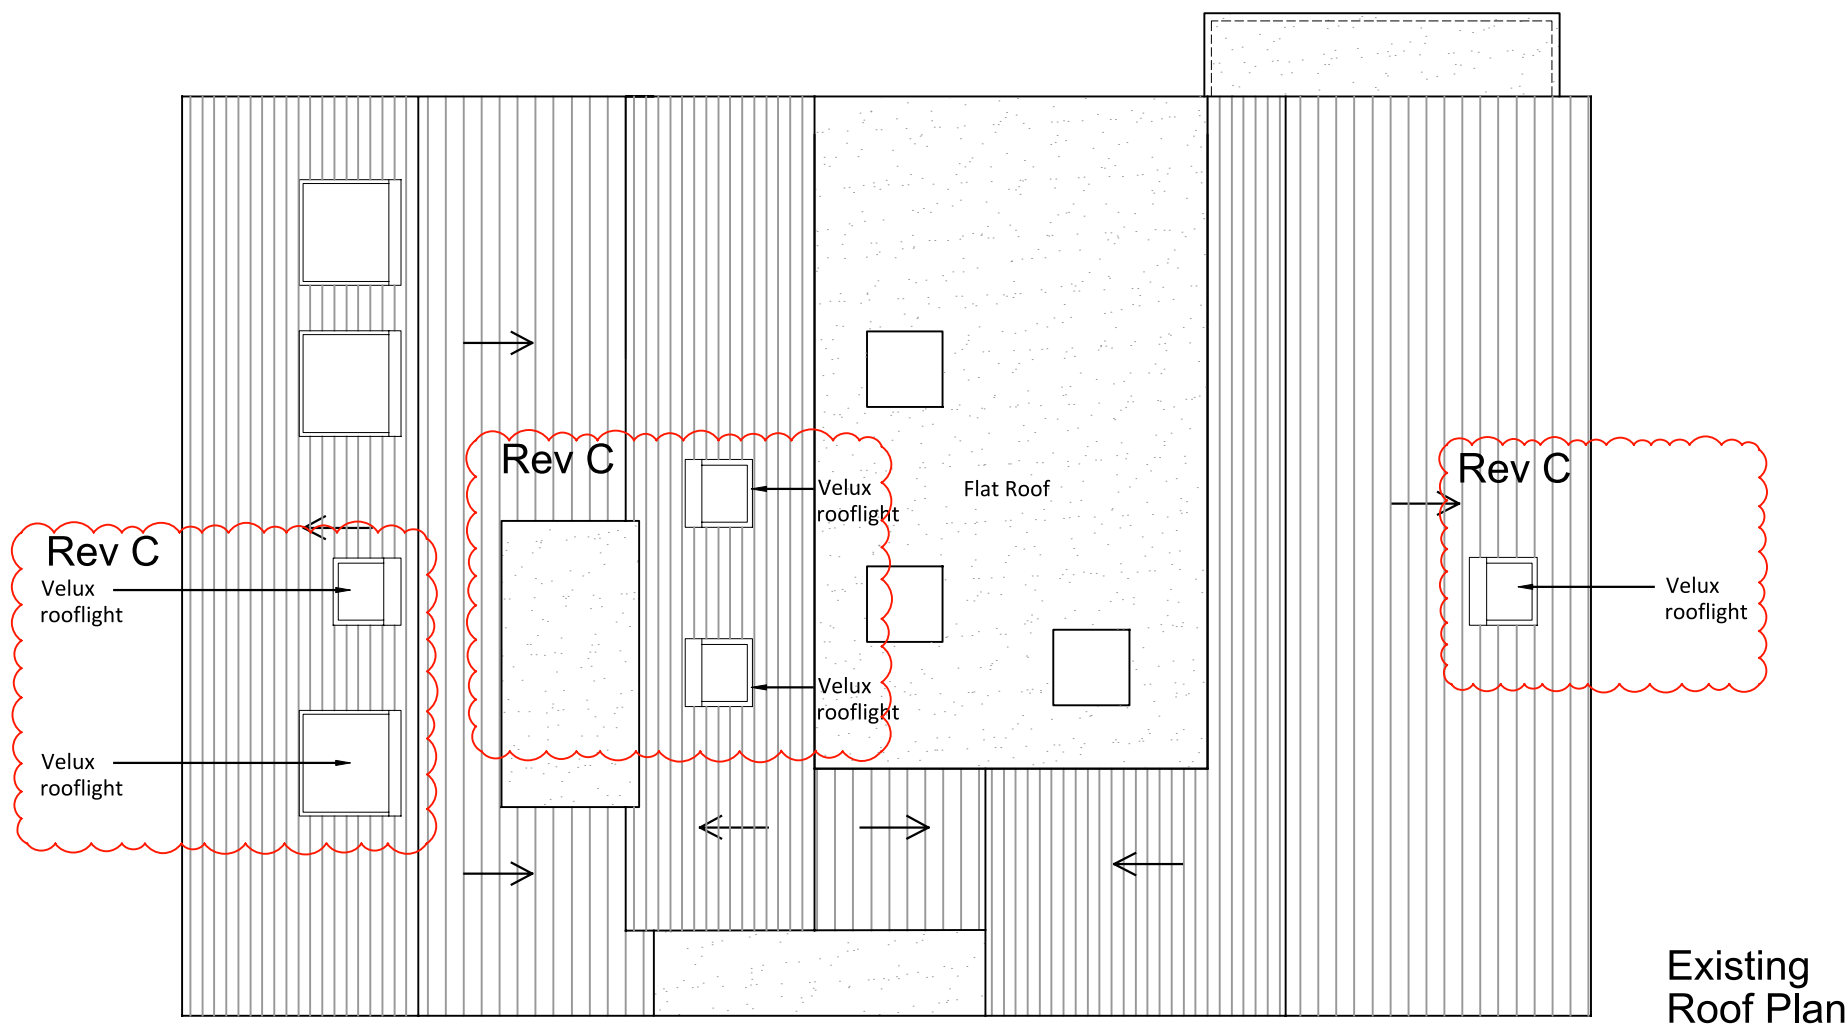


TURN2 Ltd
30c High St,
Welwyn,
Hertfordshire, AL69EQ

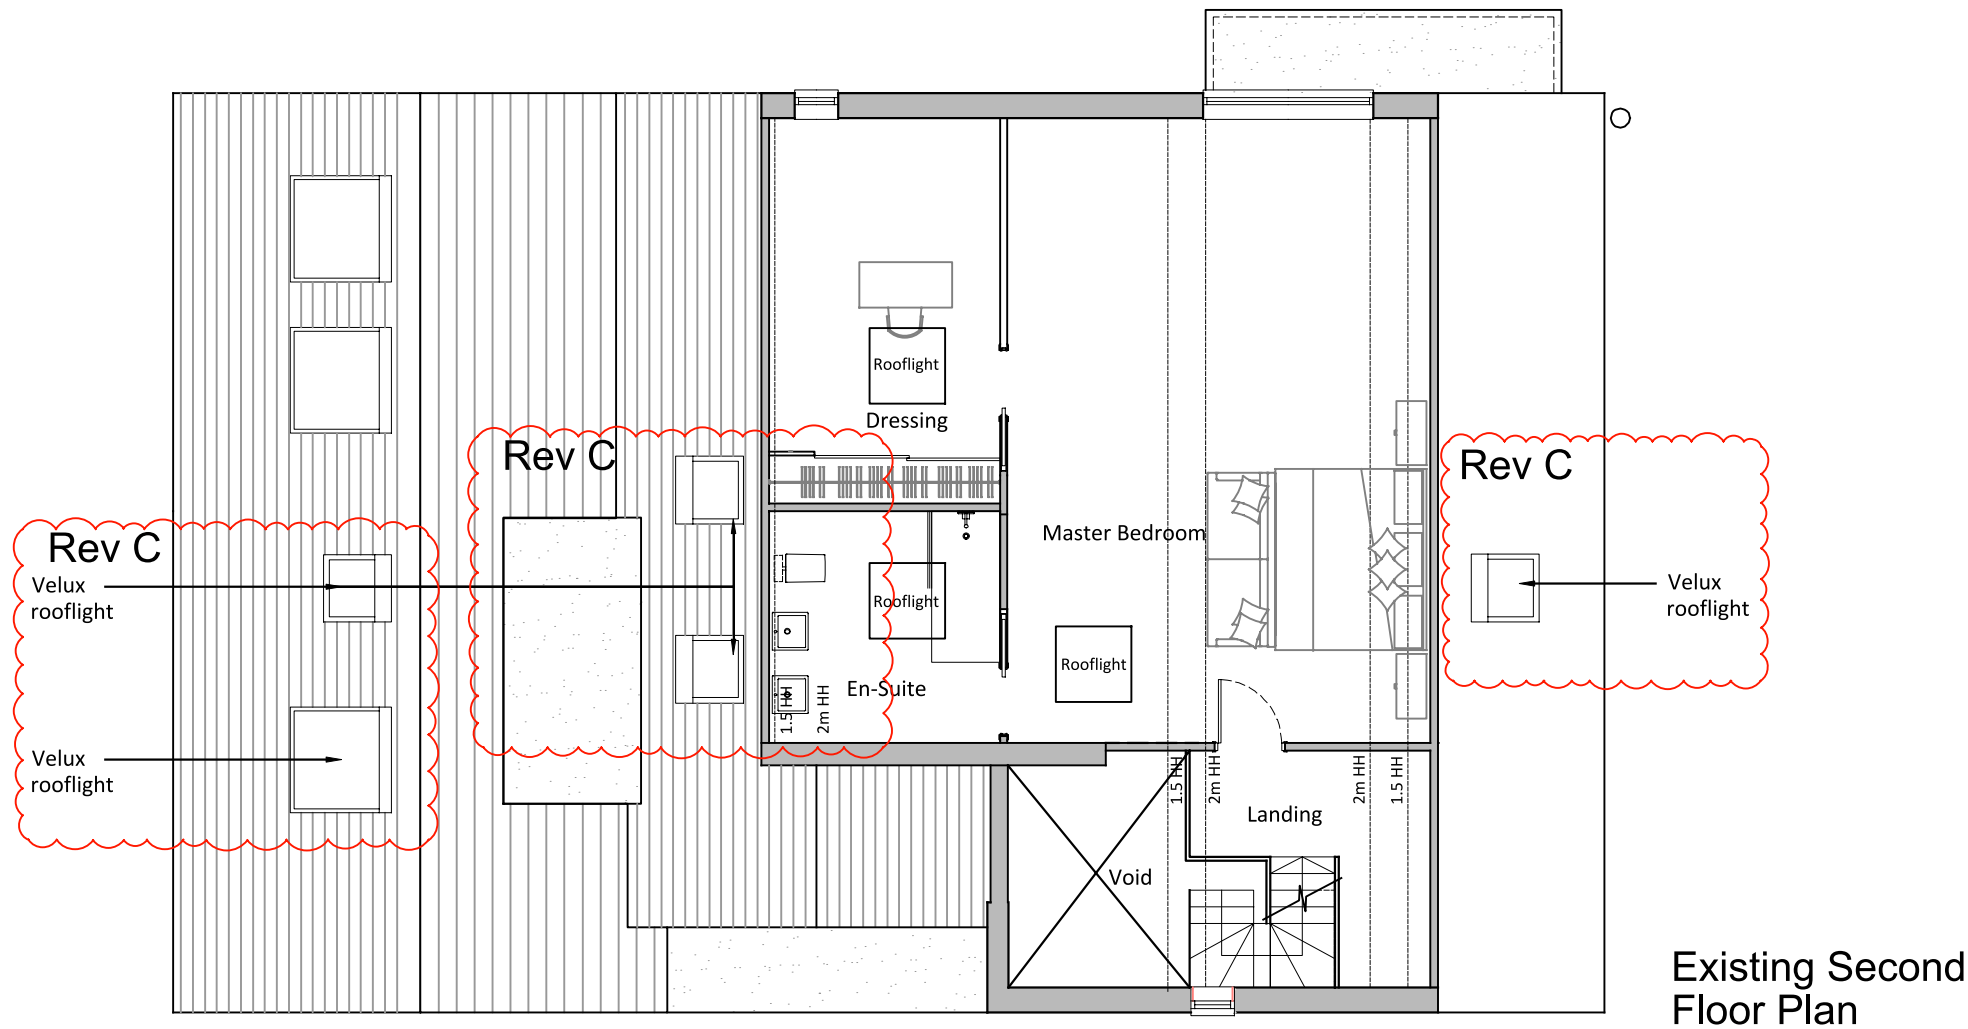

NOTES					
Rev	Date	Detail	Made	Chk'd	App'd
C	19-9-24	DRAWING AMENDED TO SHOW NEW ROOF LIGHT AND WINDOW SCHEME.			
B	11-7-23	PLANNING DRAWING AMENDED, VELUX ADDED AND BAY WINDOW FEATURE ADDED.			

Client: -
-
-
-

Job: 46 WYMONDLEY RD
HITCHIN.
-
-

Title: EXISTING
SECOND FLOOR
& ROOF
PLAN

Design: -	CAD: IB
Chk'd: CT	App'd: CT
Date: APRIL 2023	Scale: 1:100 A2

No. DD 3376-1 SHT 2/4

Rev:
C