


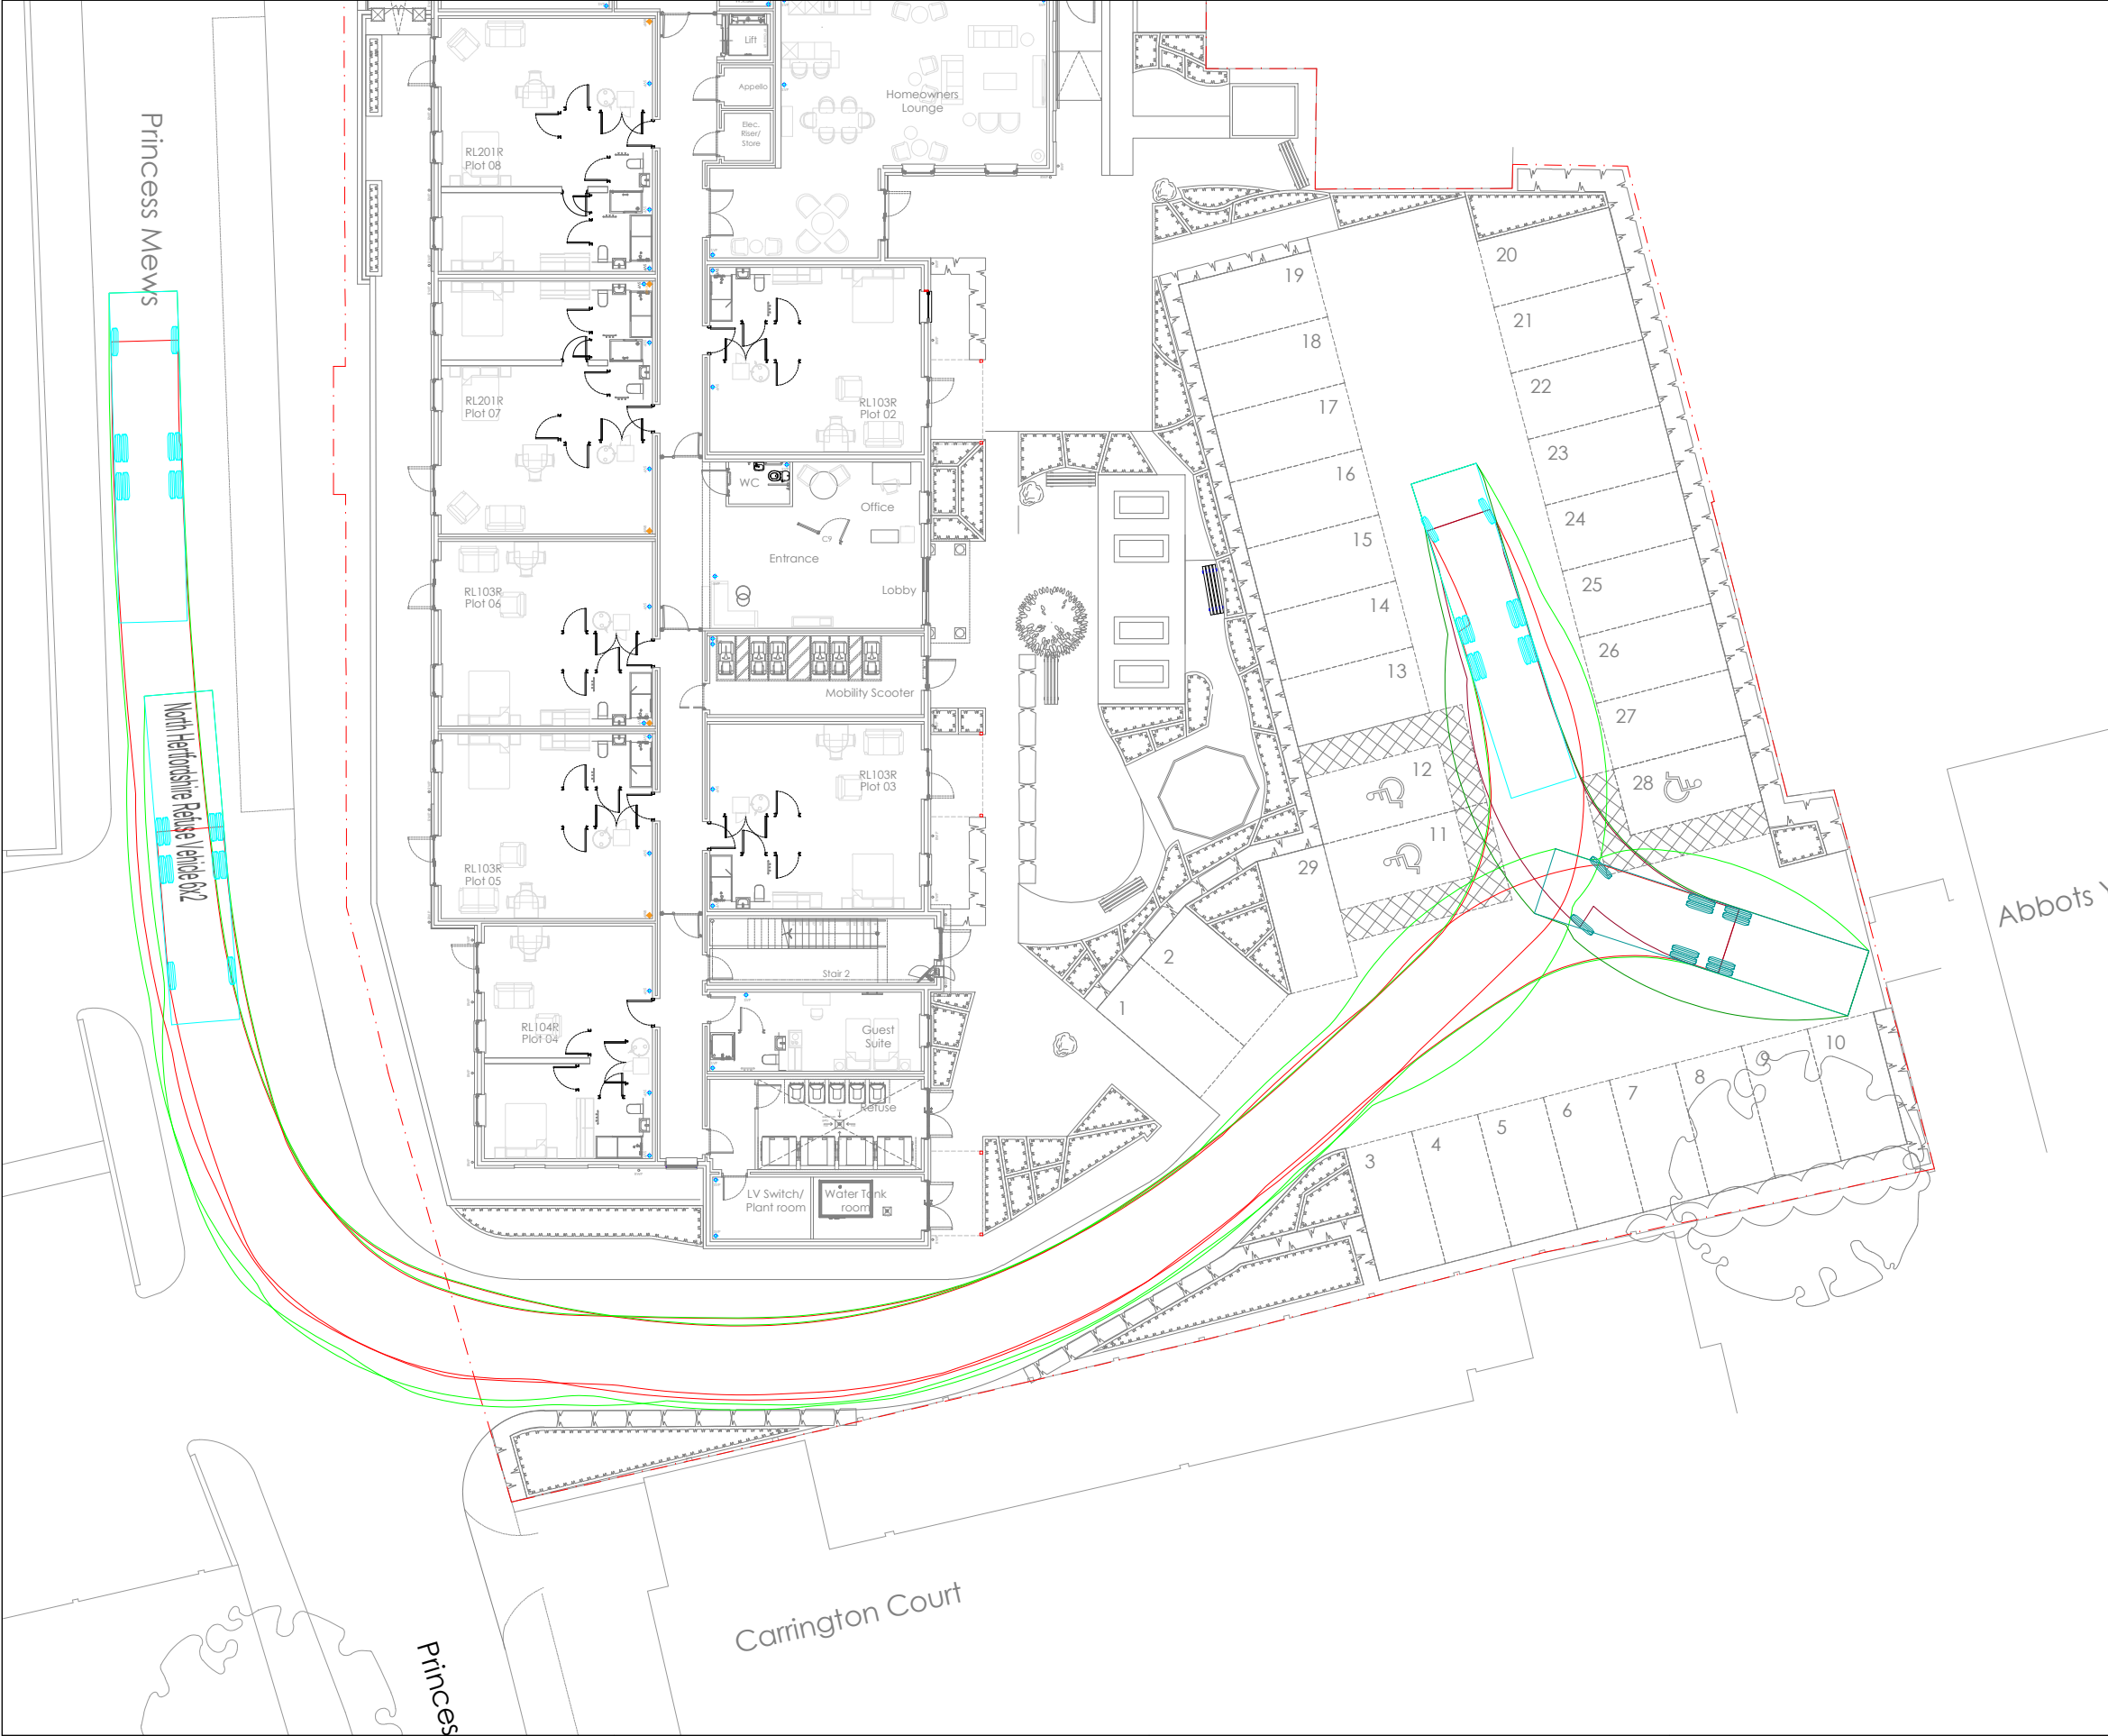


The drawings, information and data recorded in this document ("the information") is the property of Paul Basham Associates. This document and the information are solely for the use of the authorised recipient and this document may not be used, copied or reproduced in whole or part for any purposes other than which it was supplied by Paul Basham Associates. Paul Basham Associates makes no representation, undertakes no duty and accepts no responsibilities to any third party who may use or rely upon this document or the information.


GENERAL NOTES

1. THIS DRAWING IS INTENDED TO BE READ IN CONJUNCTION WITH ALL RELEVANT ARCHITECTS, ENGINEERS, SERVICES AND SPECIALIST DRAWINGS, DETAILS AND SPECIFICATIONS.
2. ANY VARIATIONS OR DISCREPANCIES BETWEEN THESE DRAWINGS IN TERMS OF DIMENSIONS OR DETAILS SHOULD BE DRAWN TO THE ATTENTION OF THE ARCHITECT AND/OR THE ENGINEER FOR CLARIFICATION.
3. ALL FIGURED DIMENSIONS TO BE TAKEN IN PREFERENCE TO SCALED DIMENSIONS. DO NOT SCALE THIS DRAWING.
4. PAUL BASHAM ASSOCIATES ACCEPTS NO RESPONSIBILITY FOR THE ACCURACY OF BACKGROUND INFORMATION PRODUCED BY THIRD PARTIES – THIS MUST BE TREATED AS INDICATIVE ONLY.
5. THIS DRAWING SHOULD ONLY BE USED FOR CONSTRUCTION IF THE PROJECT PHASE IN THE TITLE FRAME BELOW IS SHOWN AS "CONSTRUCTION". PAUL BASHAM ASSOCIATES TAKE NO RESPONSIBILITY FOR CONSTRUCTION WORKS UNDERTAKEN TO DRAWINGS WHICH ARE NOT MARKED UNDER THIS PHASE.

VEHICLE PROFILE

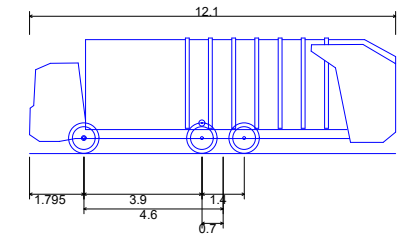

North Hertfordshire Refuse Vehicle 6x2	
Overall Length	12.100m
Overall Width	3.814m
Overall Body Height	0.366m
Min Body Ground Clearance	2.450m
Track Width	4.00s
Lock to lock time	11.333m
Kerb to Kerb Turning Radius	

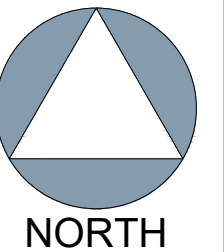

P02	UPDATED PLAN	16.03.26	LOM	JNR
P01	FIRST ISSUE	07.04.25	LOM	HLC
Rev	Description	Date	By	App'd
Date Created	Drawn By	Approved By	Suitability Code	
07.04.25	LOM	HLC	-	
PBA Project Number		Scale	(AT A3)	
504.0046		1:250		
PBA Drawing No:			Revision	
504.0046-0004			P02	

Project Name	FORMER MORRISON'S, BALDOCK STREET, ROYSTON
Project Phase	PRELIMINARY

Title	SWEPT PATH ANALYSIS: COUNCIL REFUSE VEHICLE
-------	--



paulbasham
associates

Paul Basham Associates Ltd
The Lambourn, Wyndyke Furlong, Abingdon,
Oxfordshire, OX14 1UJ
01235 352150
info@paulbashamassociates.com www.paulbashamassociates.com

Client

McCarthy Stone
Life, well lived