


Rev. No.	Date	Amendment.	Initial.
C1	09.05.25	Construction Issue.	AS
C2	15.09.25	AWR 02 (E688).	AS
C3	13.03.26	2 parking spaces removed to allow for larger refuse vehicle.	DB

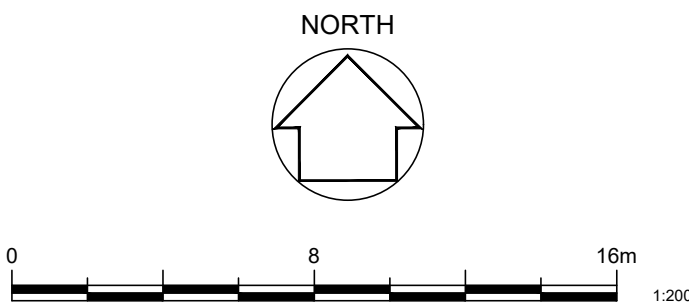

McCARTHY STONE
Life, well lived

CHBC
Architecture

Essex Barn 24, Little Boyton Hall Farm, Boyton Cross,
Chelmsford, CM1 4LN. Telephone 01277 355007

Suite 4, Newmarket House, Fordham Rd, Snailwell,
Newmarket, CB8 7NB. Telephone 01638 663838

Client:
McCARTHY STONE

Project:
Baldock Street
Royston

Drawing:
Site Layout Plan

Scale: 1:200 @ A1	Date: OCT 2024	Drawn By: A.S	Checked By: A.S	Drawing No: MCS-2904-05-AC-362	Rev. No: C3
----------------------	-------------------	------------------	--------------------	-----------------------------------	----------------

THIS DRAWING IS A COPYRIGHT
All dimensions to be checked on site or in the workshop before work commences.
Only figured dimensions to be worked to. Any discrepancies to be reported to the
drawing originator.