


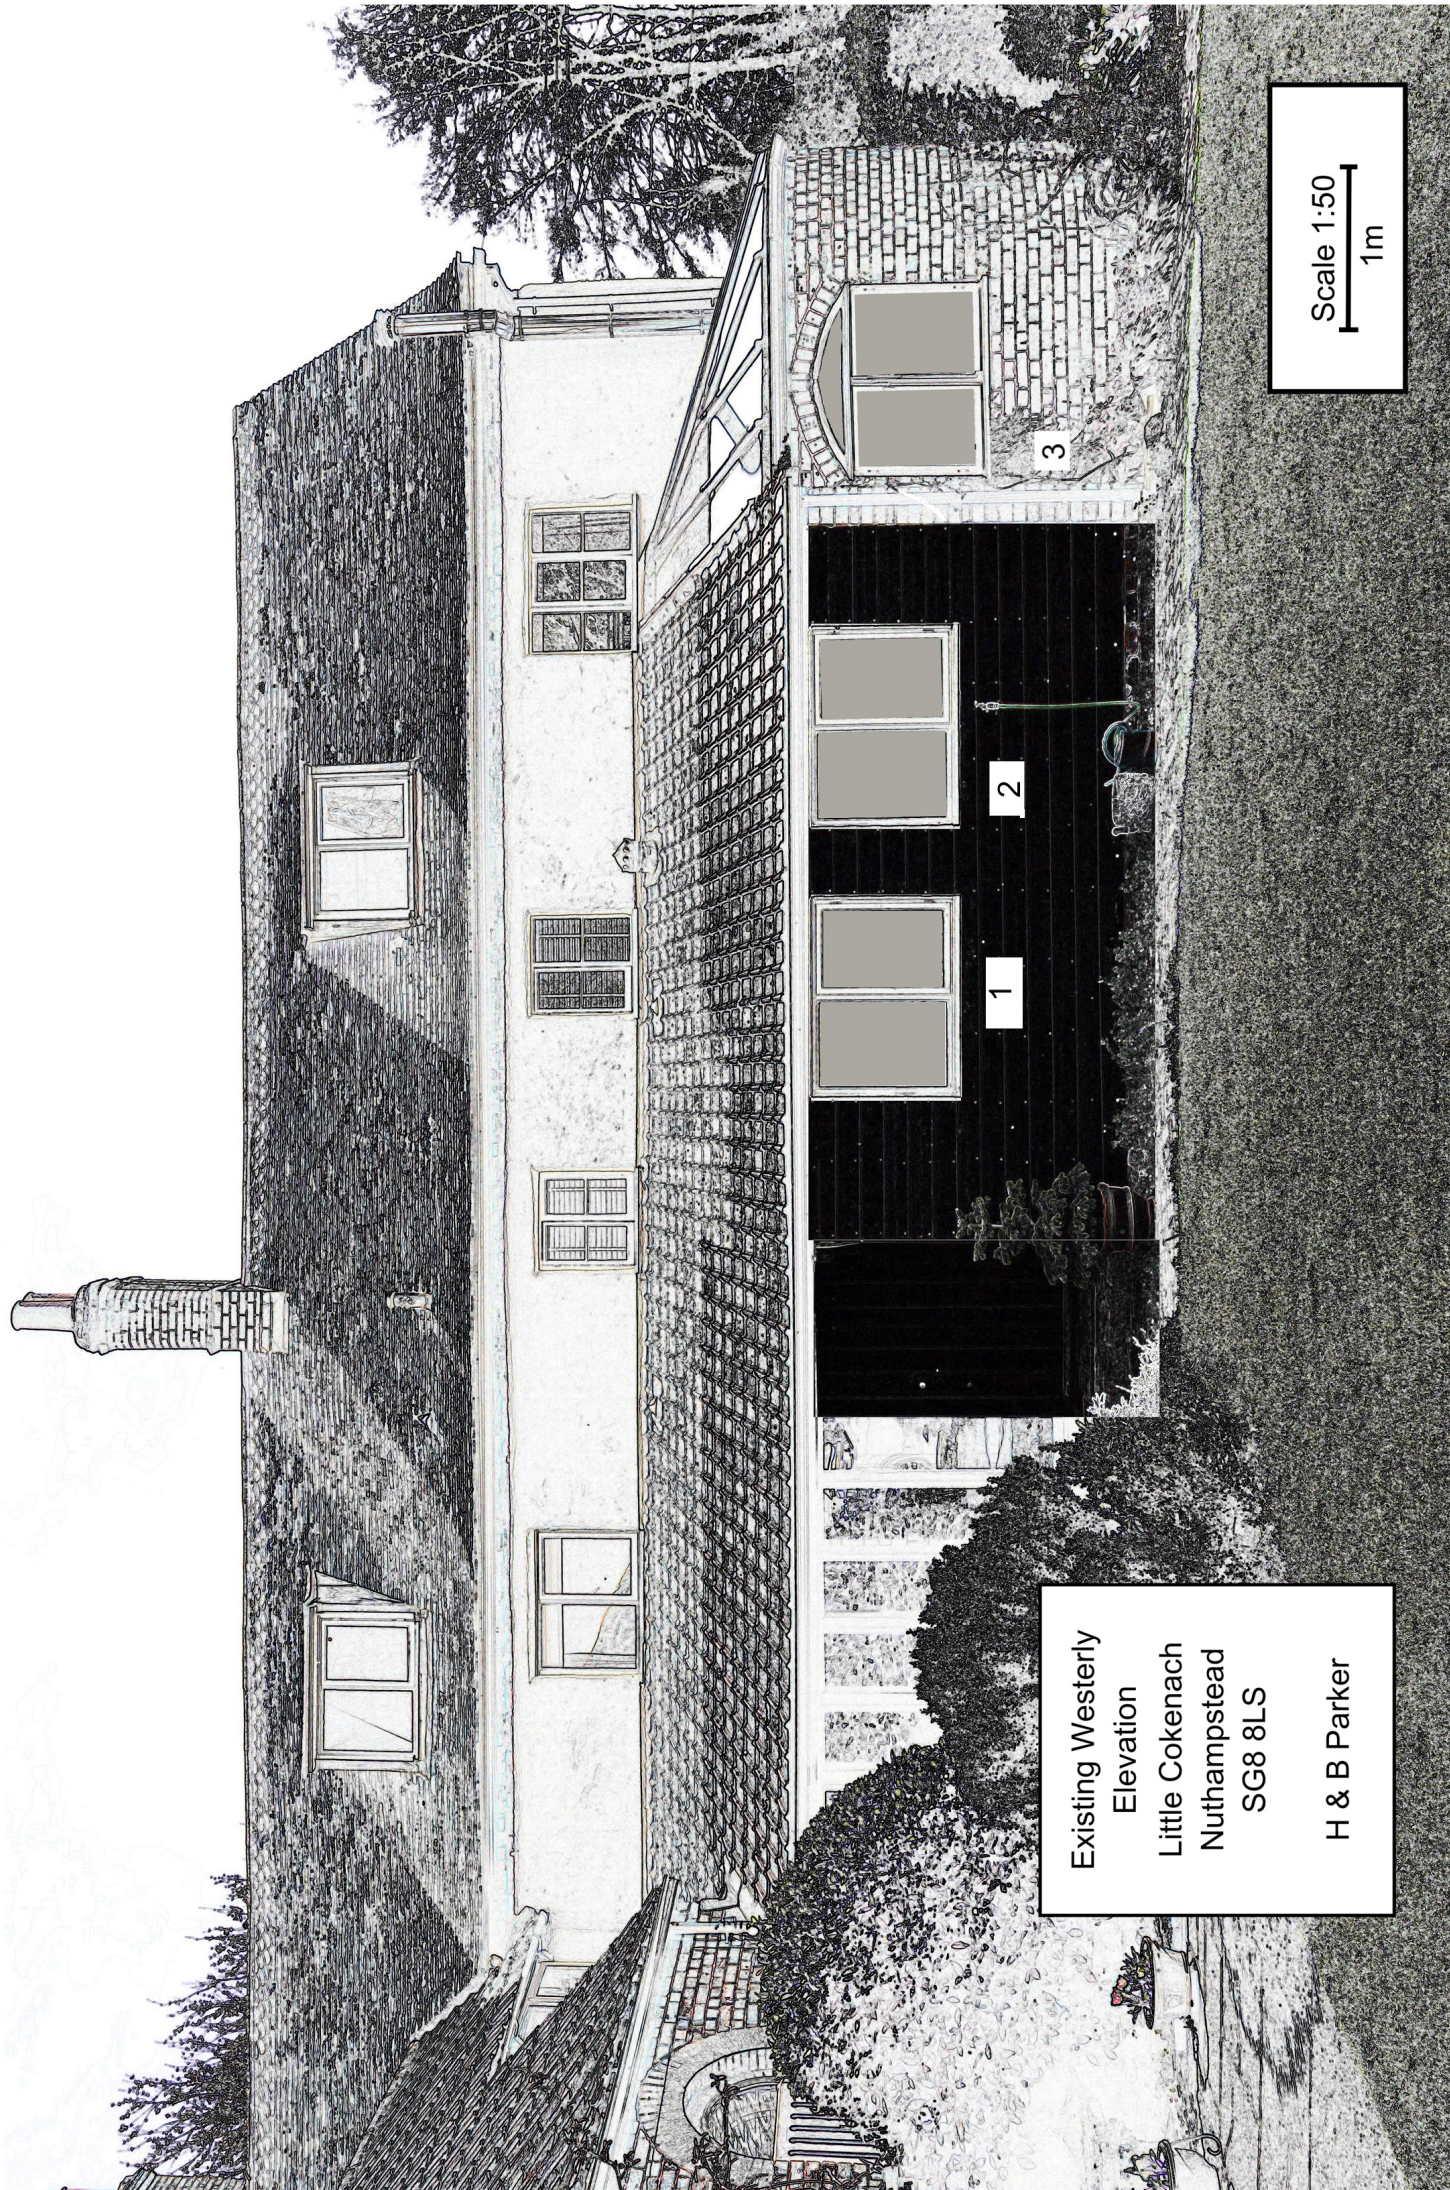

Existing Westerly
Elevation

Little Cokenach
Nuthampstead
SG8 8LS

H & B Parker

Scale 1:50
1m