


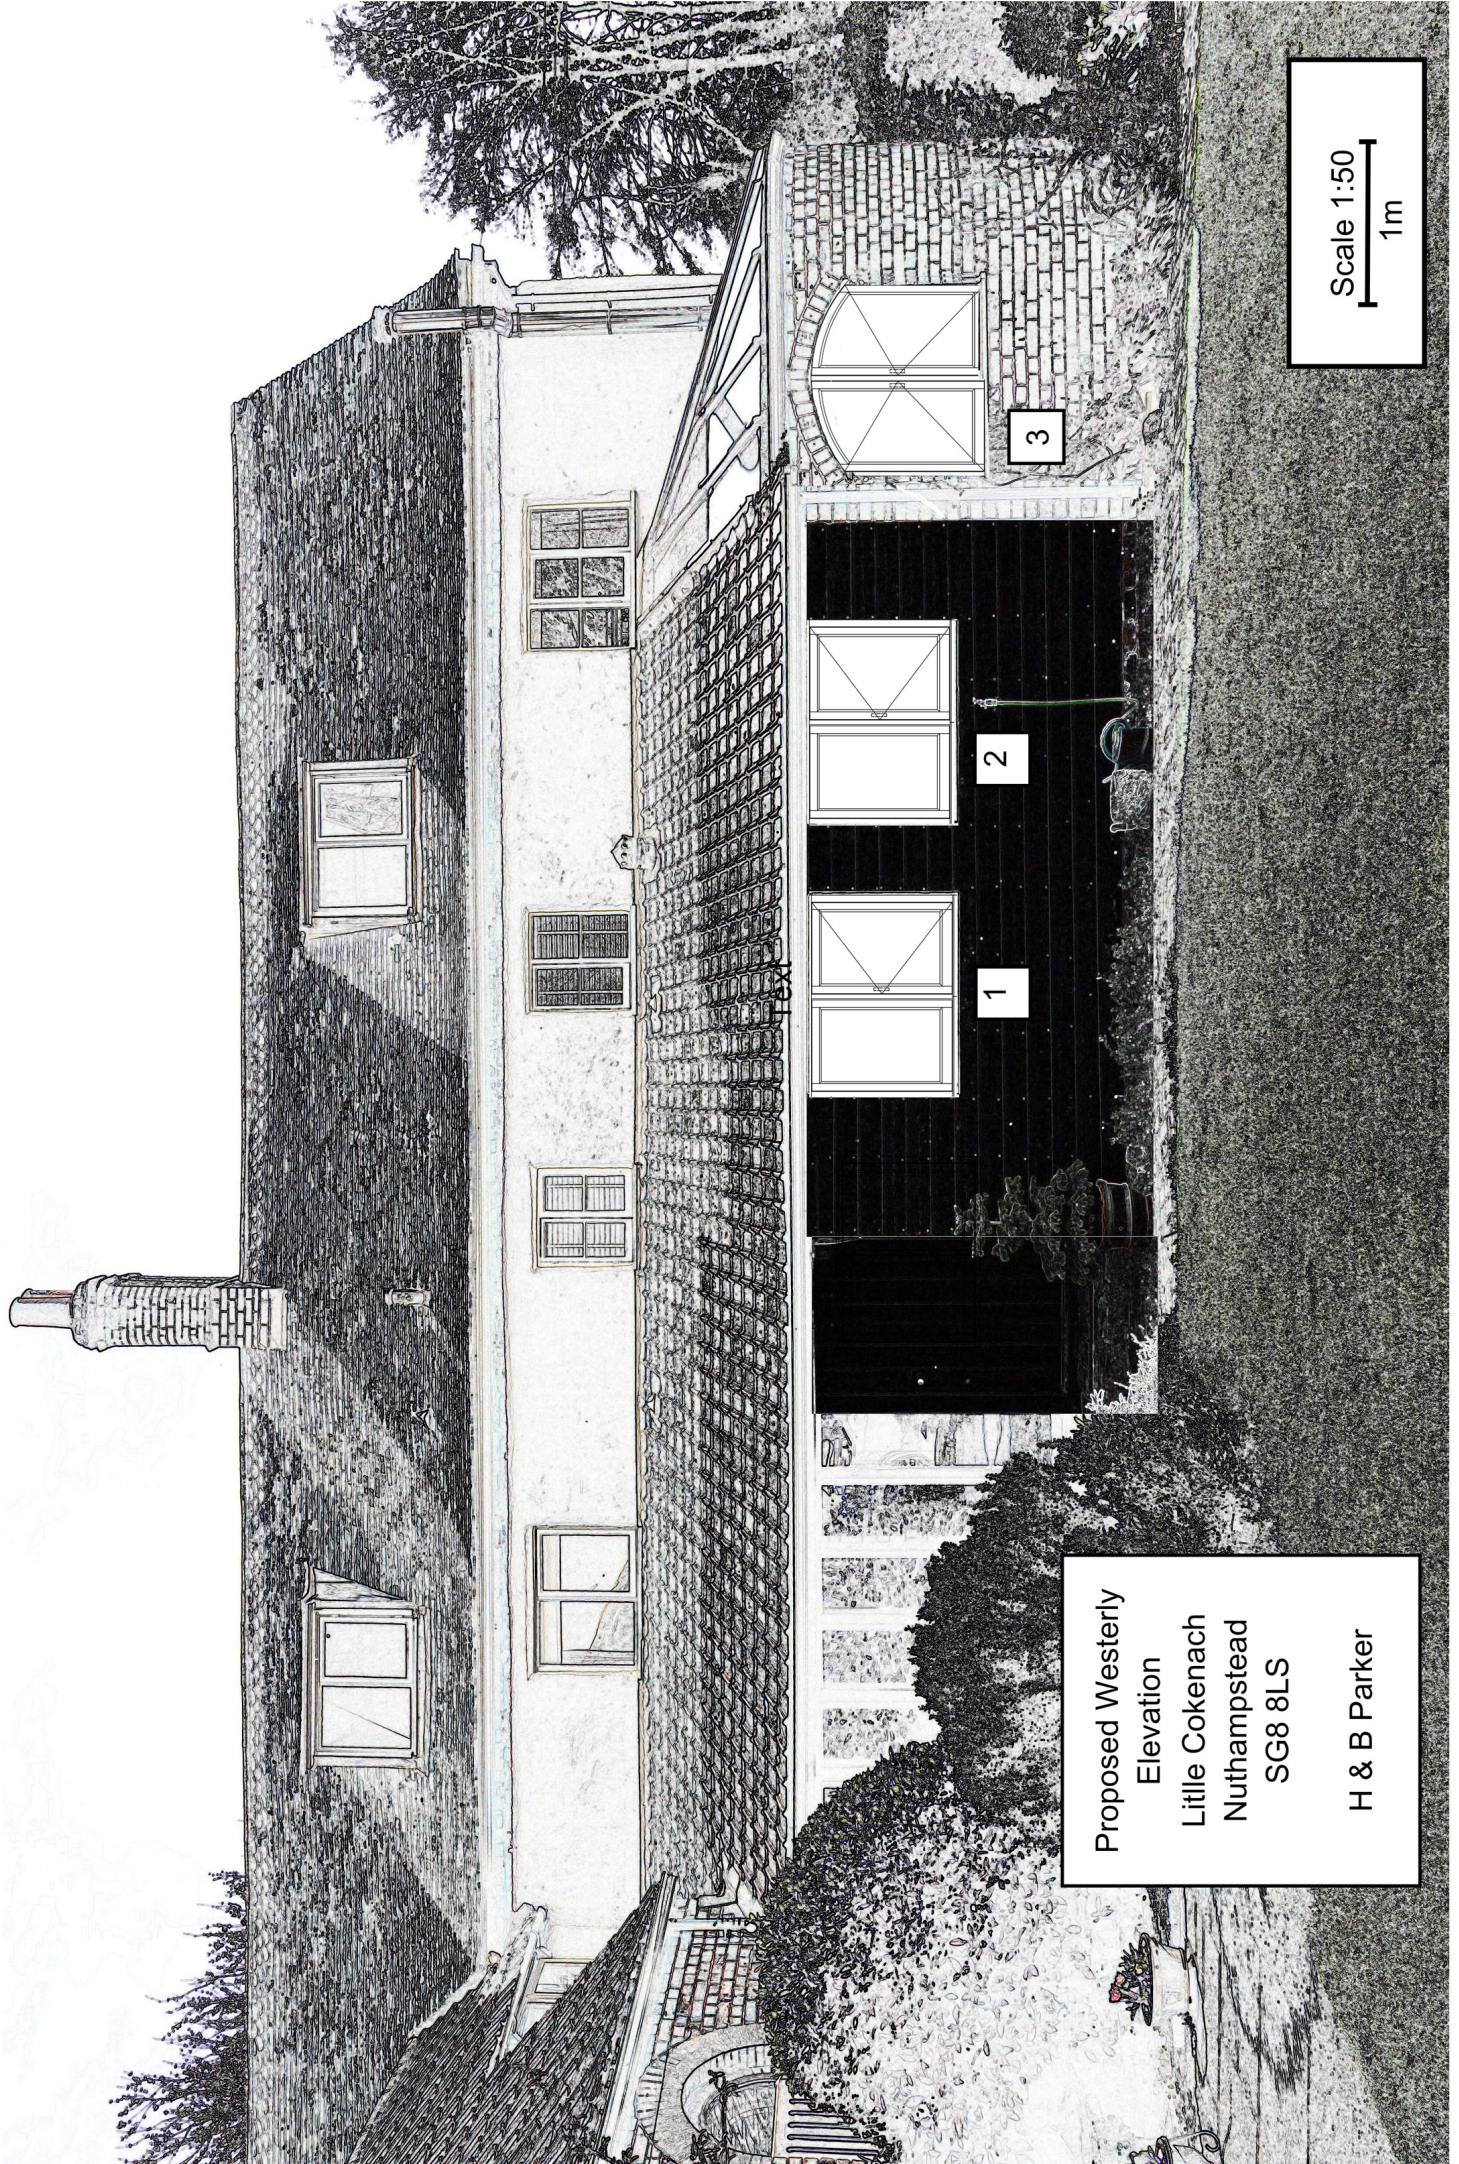

Proposed Westery
Elevation
Little Cokenach
Nuthampstead
SG8 8LS
H & B Parker

Scale 1:50
1m