
N


SITE LOCATION PLAN

SCALE 1:500 on A4

CENTRE COORDINATES: 526473, 239281

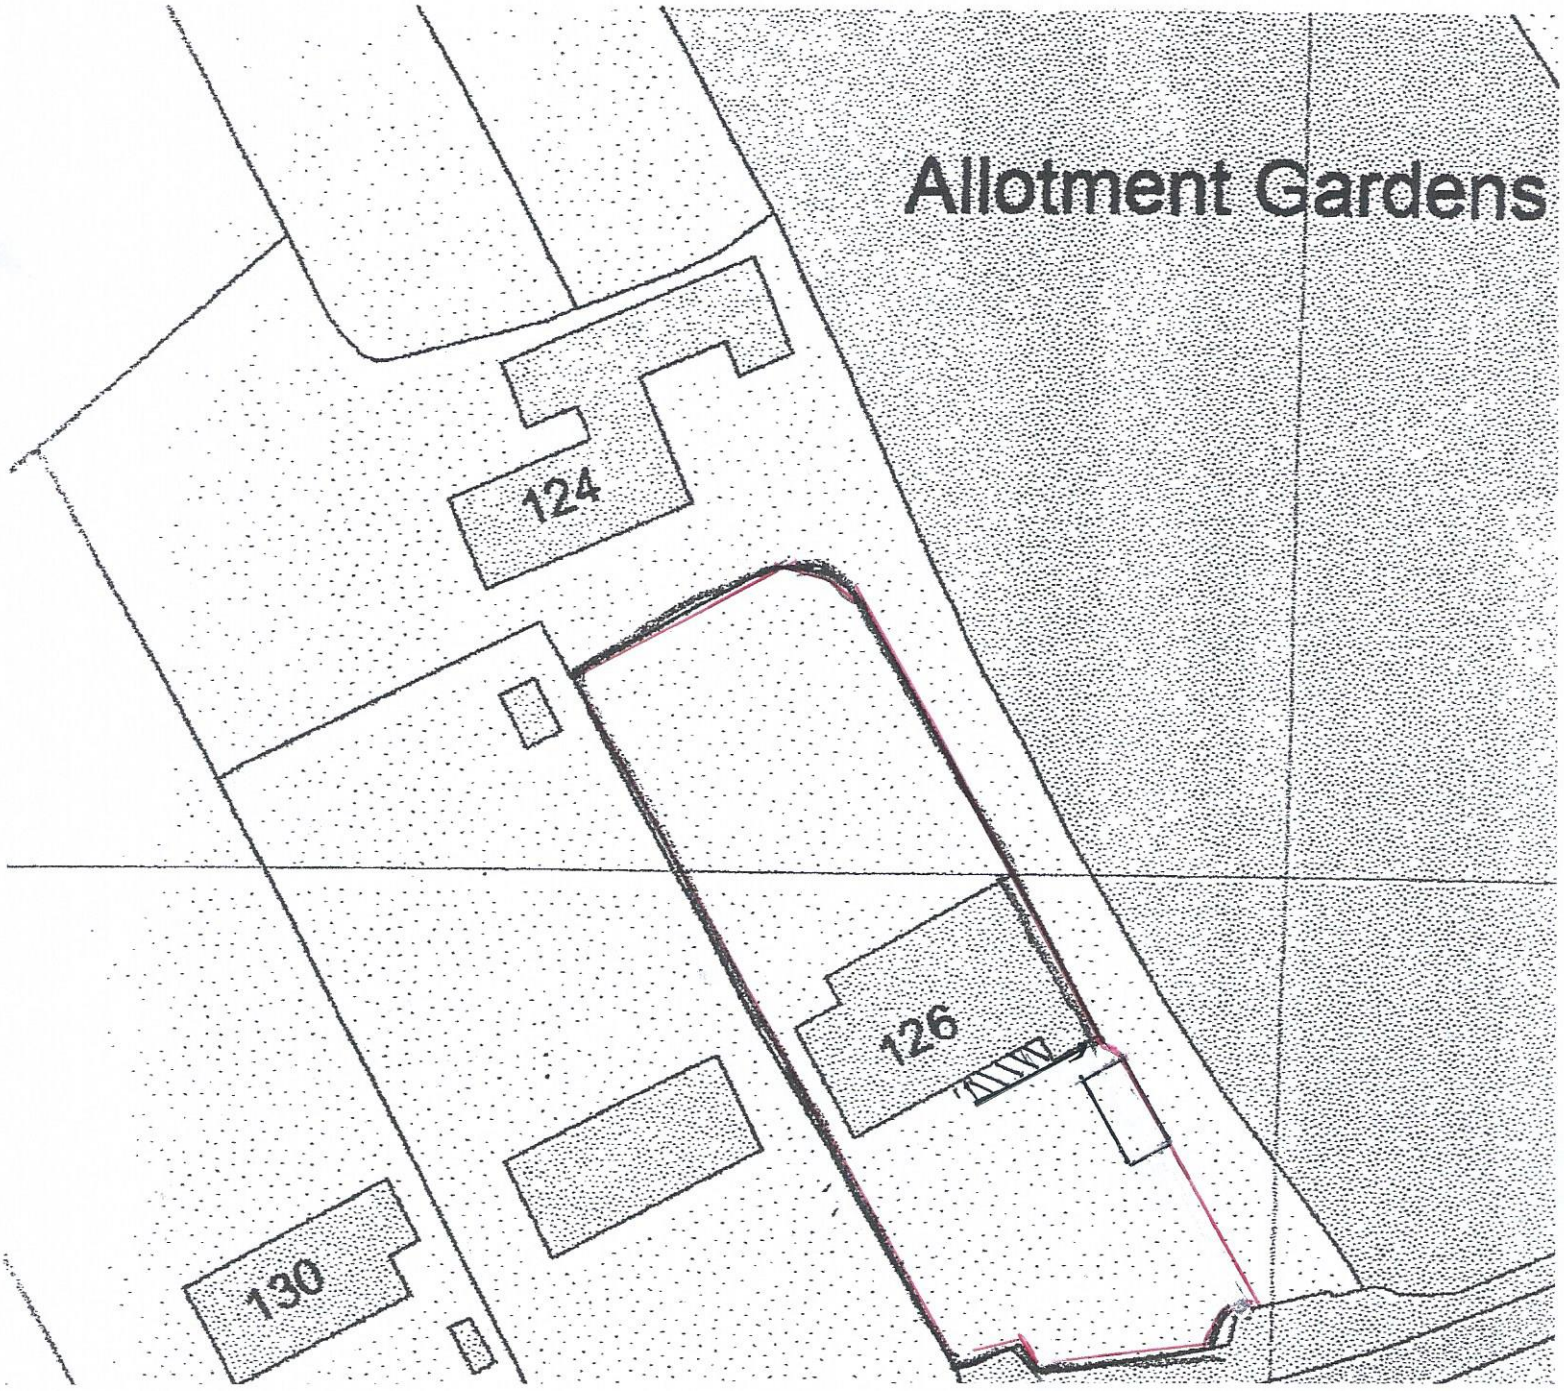

SITE LOCATION PLAN
AREA 2 HA
SCALE 1:1250 on A4
CENTRE COORDINATES: 526473, 239281

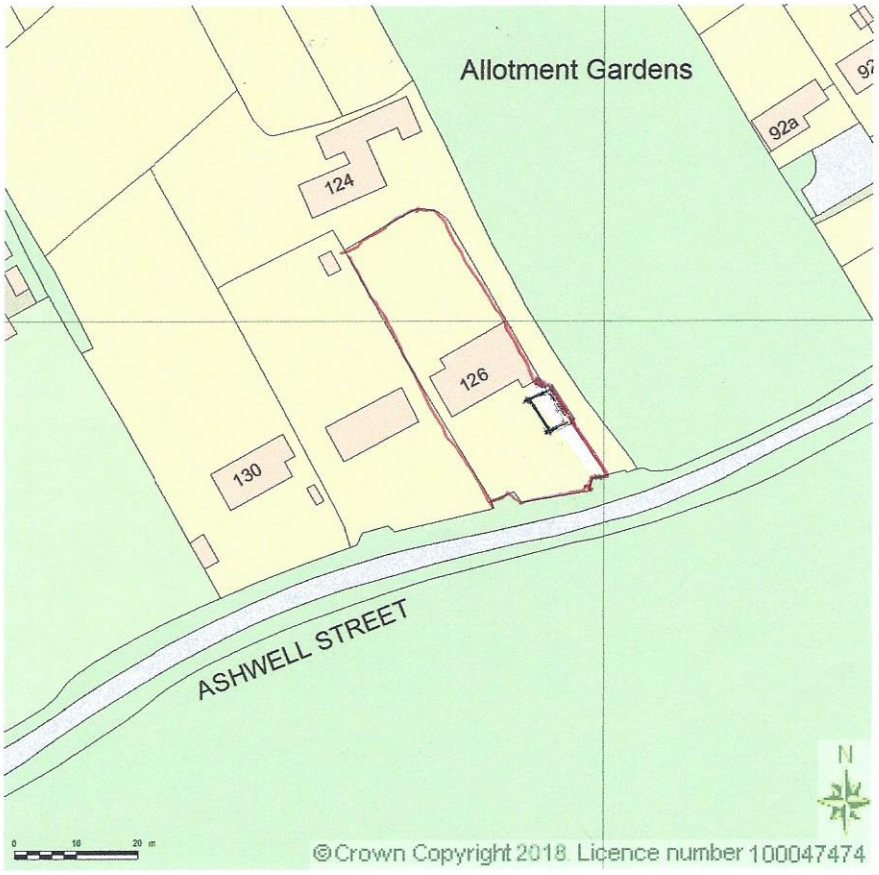

Supplied by Streetwise Maps Ltd
www.streetwise.net
Licence No: 100047474
24/01/2018 07:26