


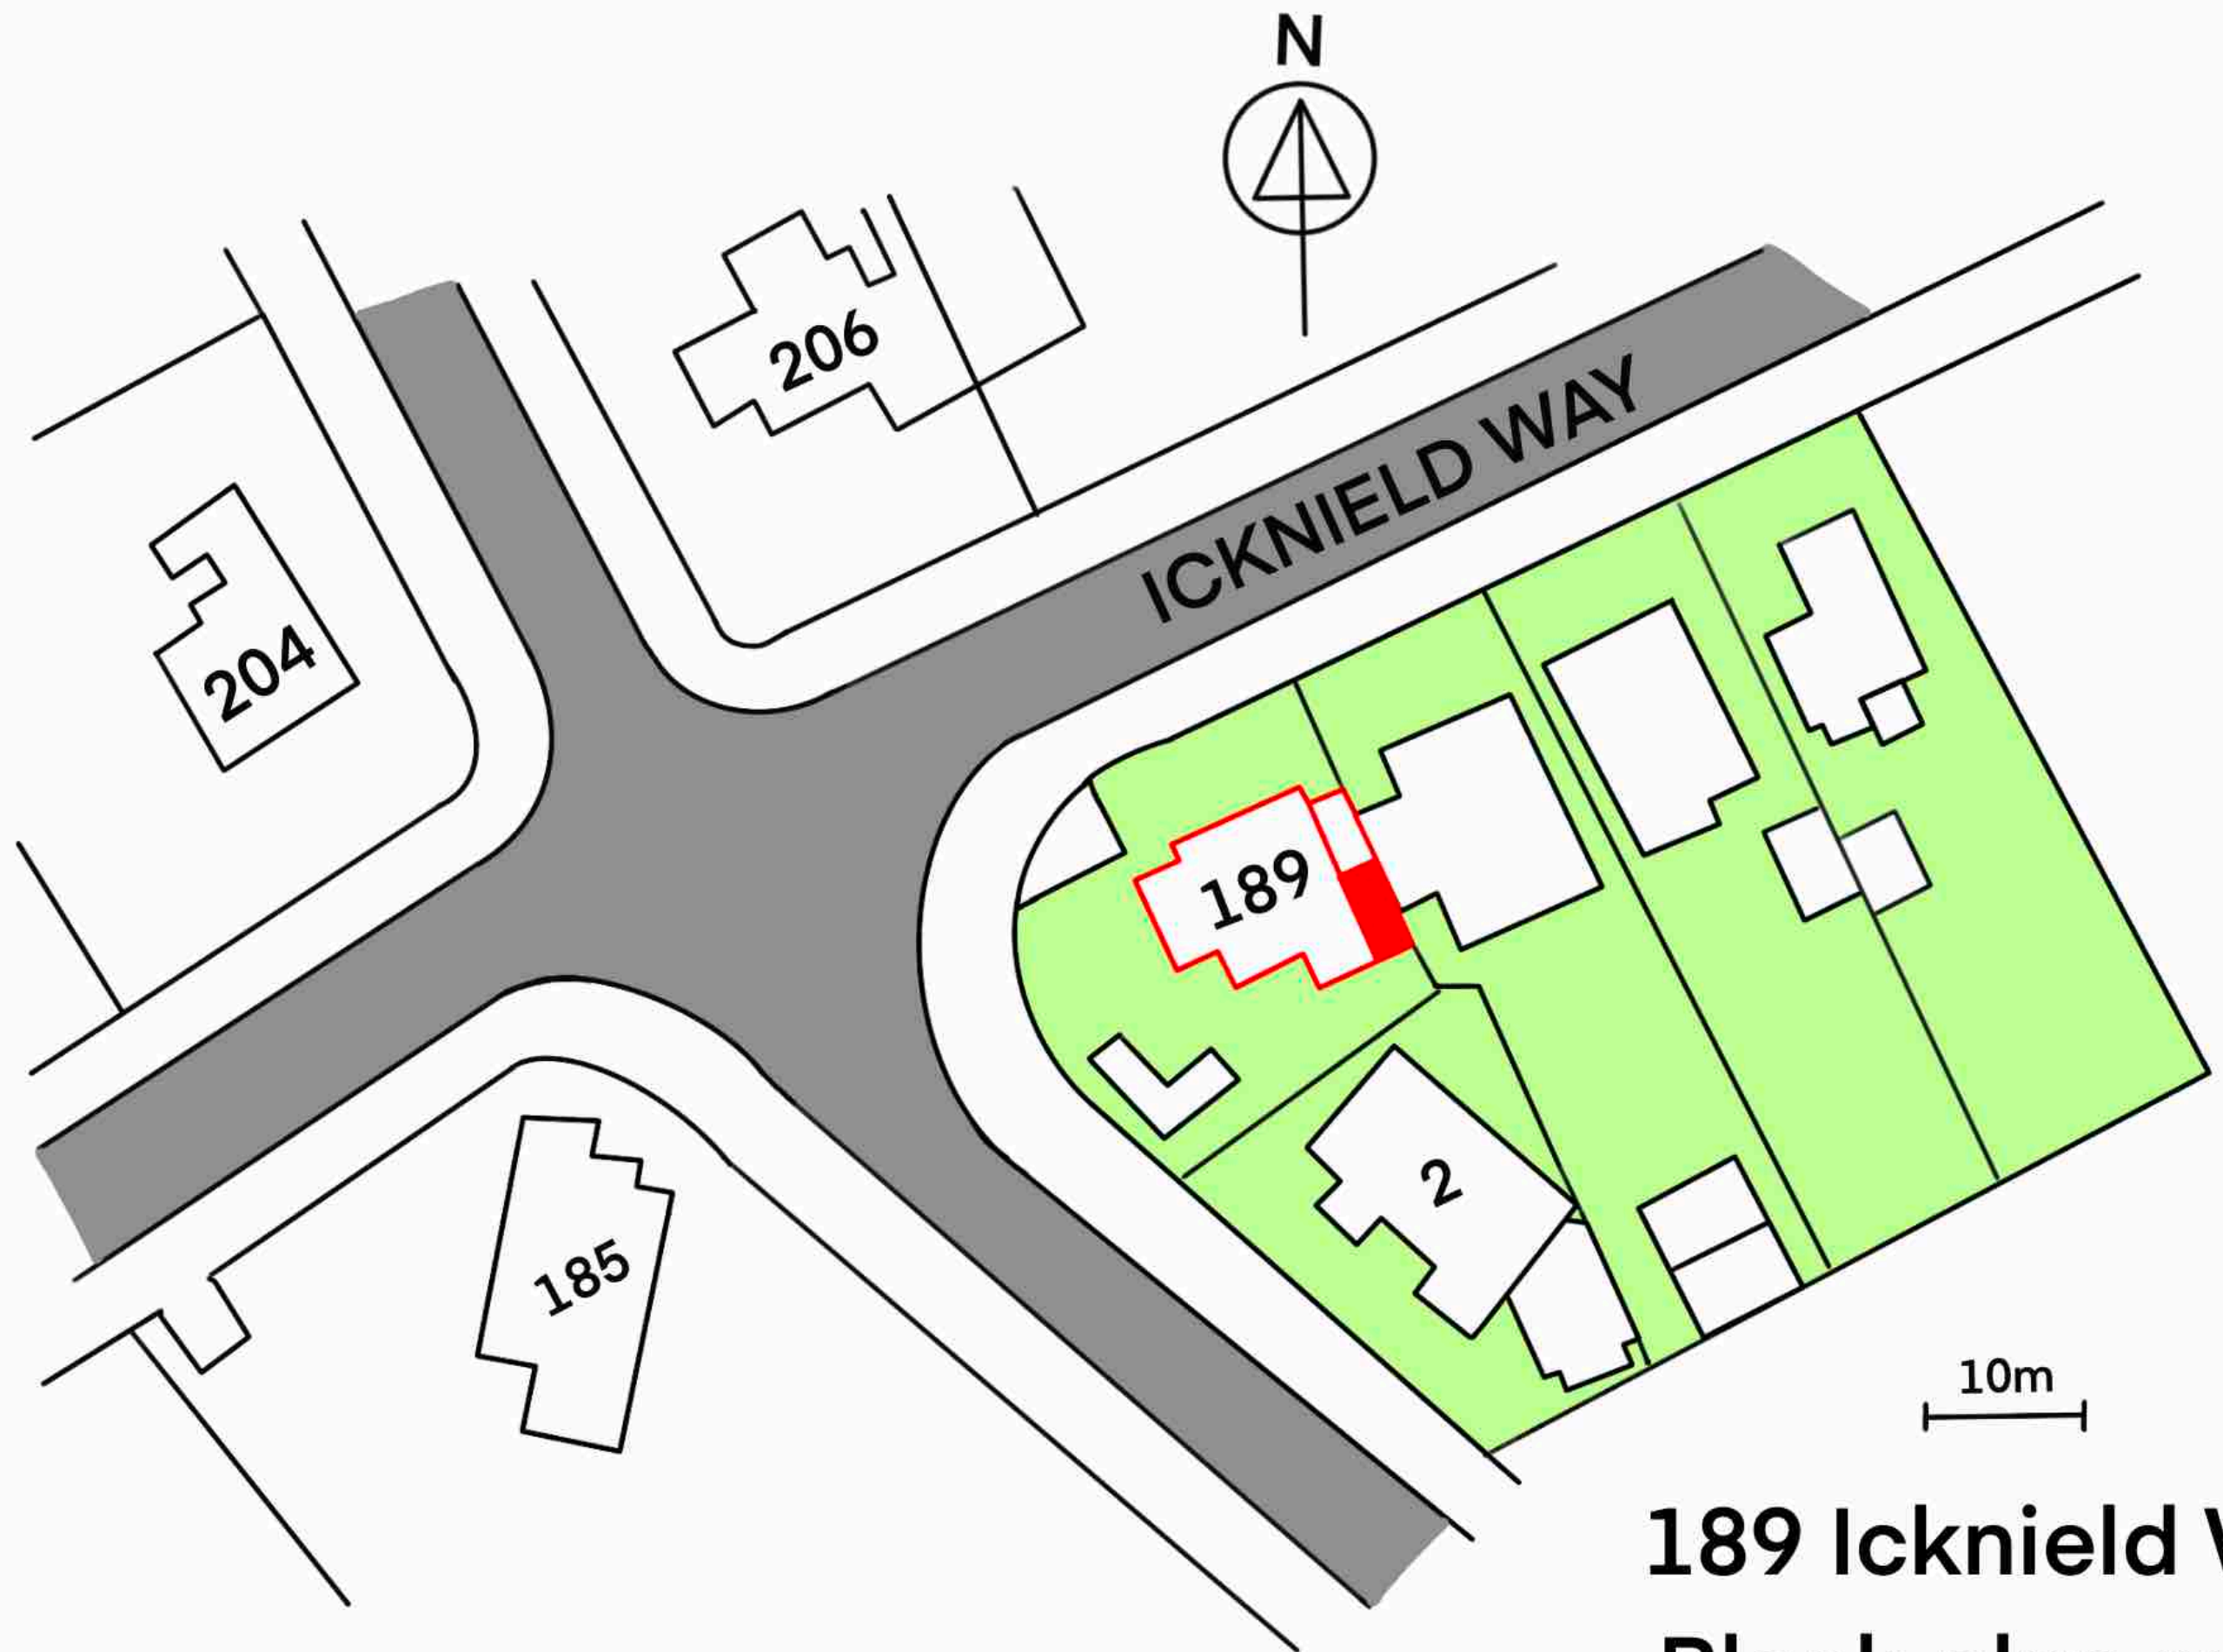

189 Icknield Way
Block plan scale
1:200