


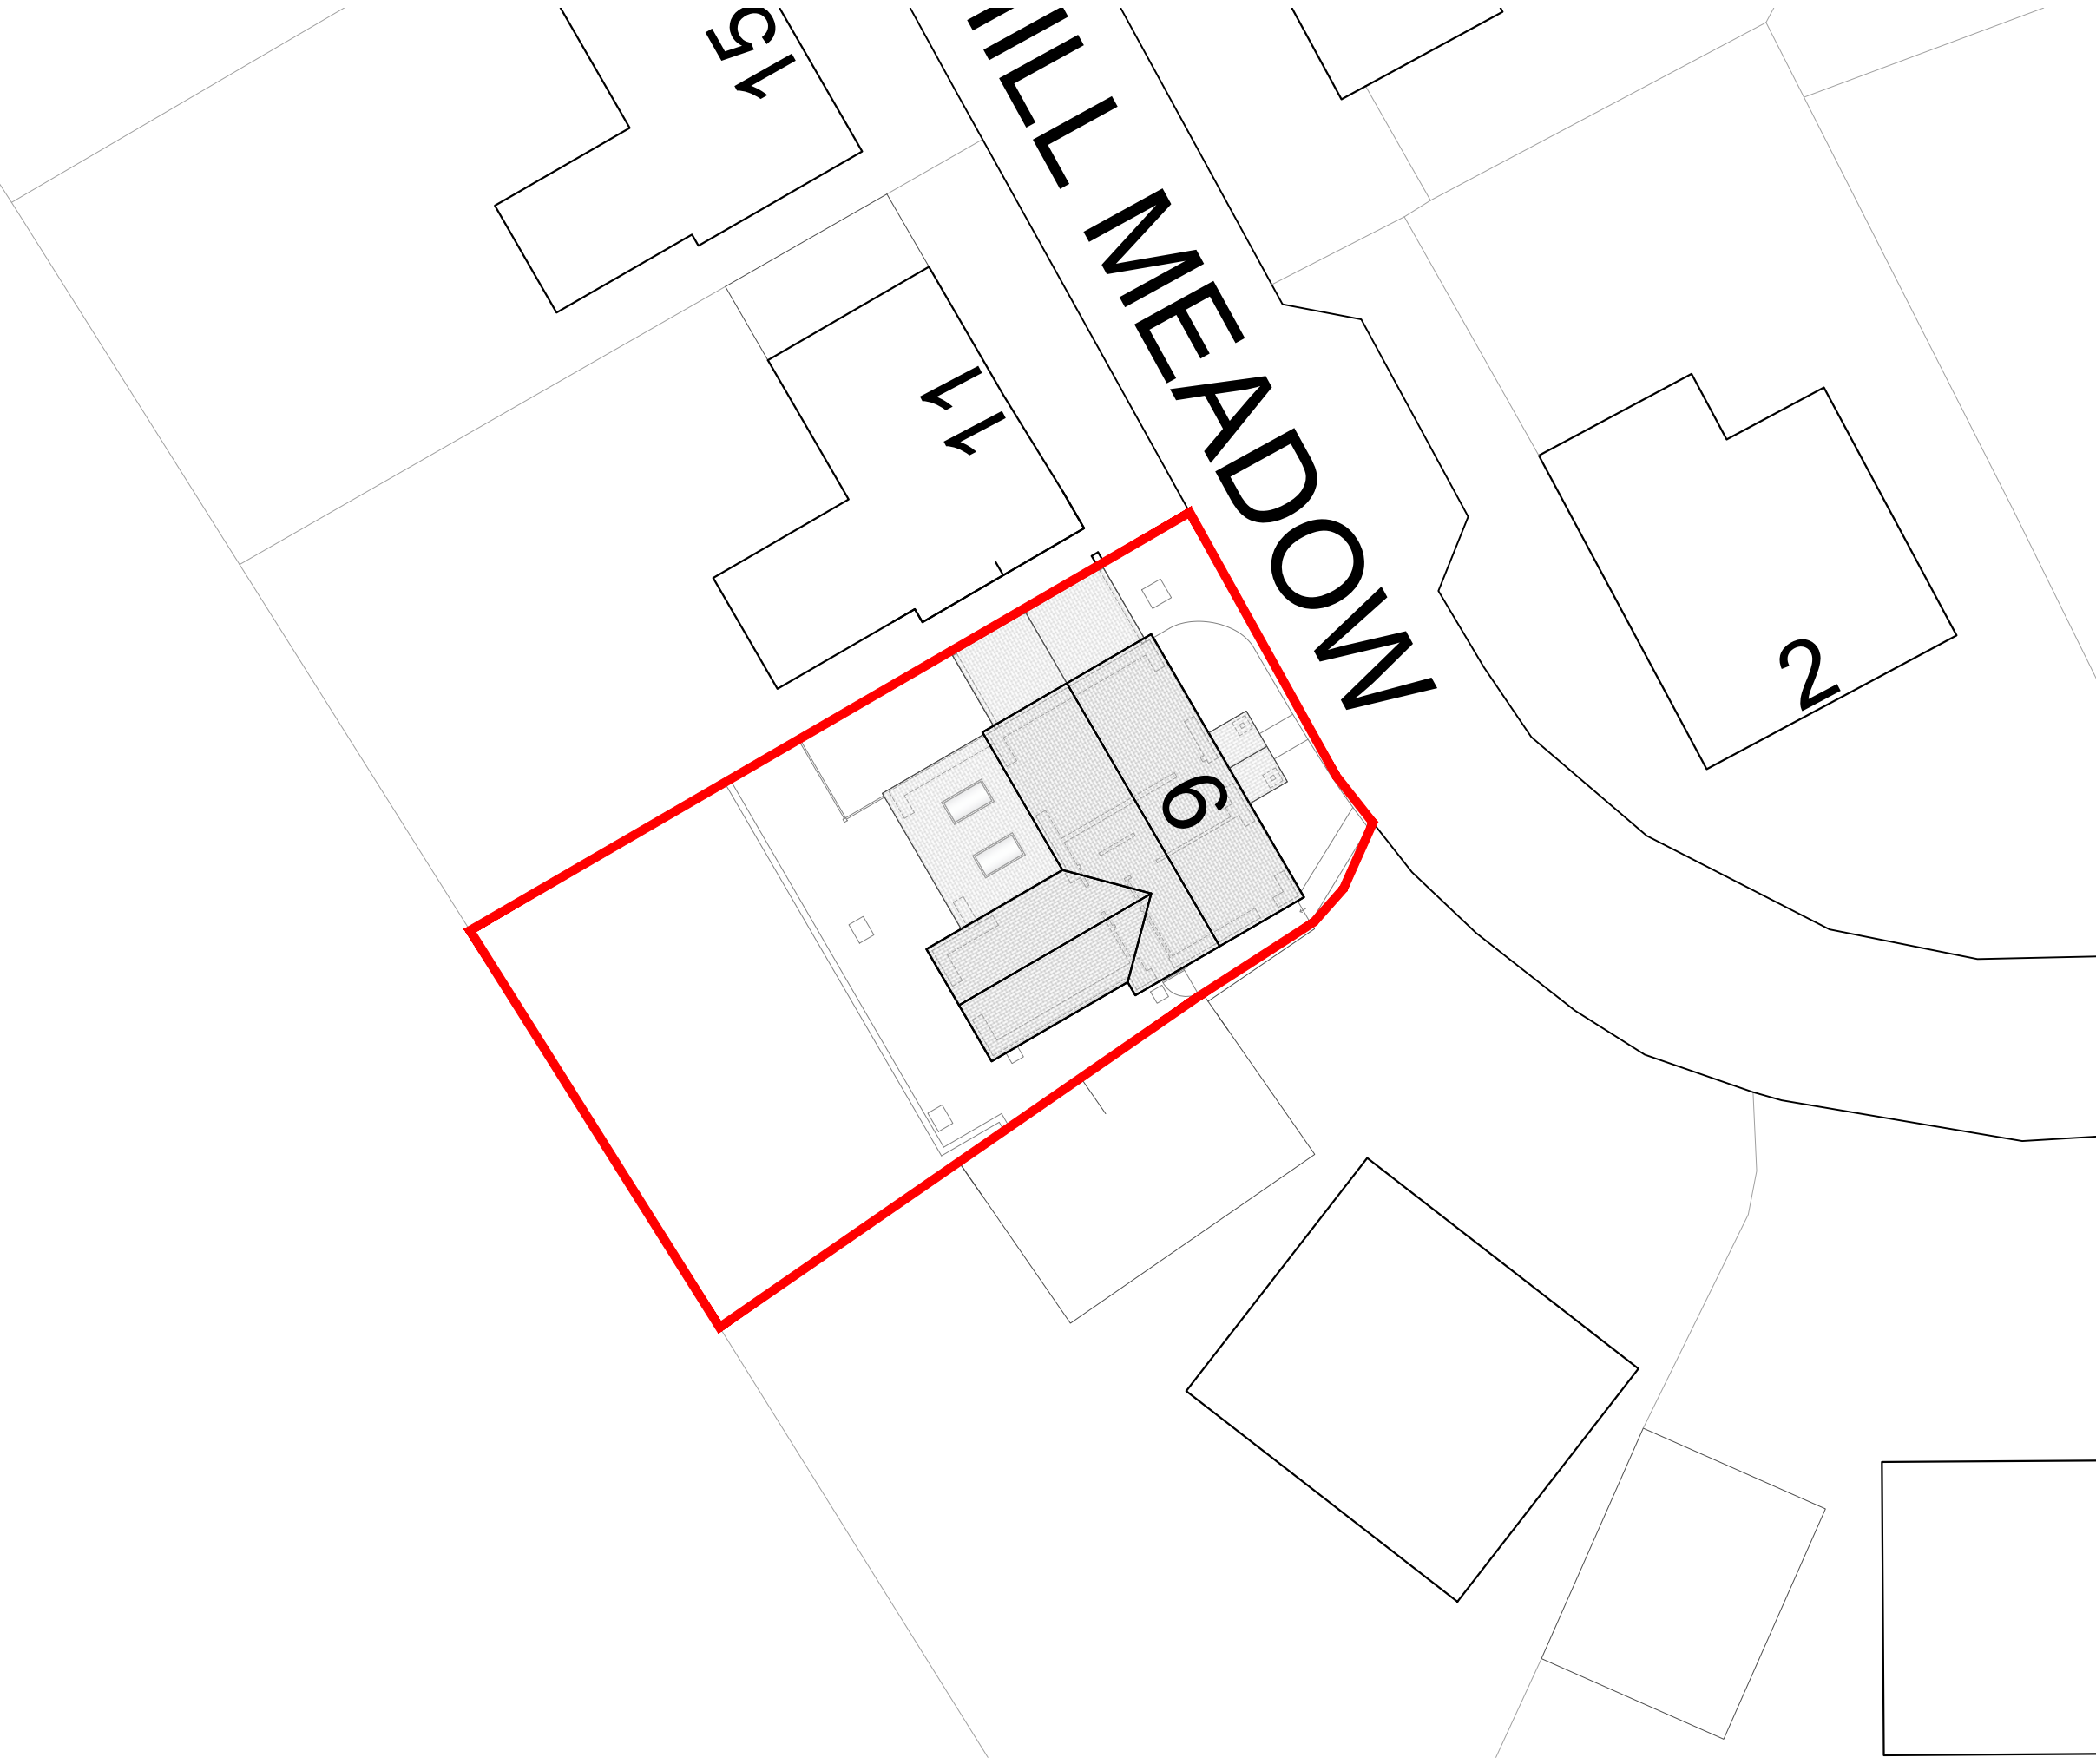

FOR APPROVAL

Location
9 CLAYBUSH HILL MEADOW
BALDOCK

Title
BLOCK PLAN

Scale 1:200 @ A3	Drawn SB	Checked HE	Date JUL 26
Drawing Number 2399_YPUK_P002			Revision P1



YOURPLANS