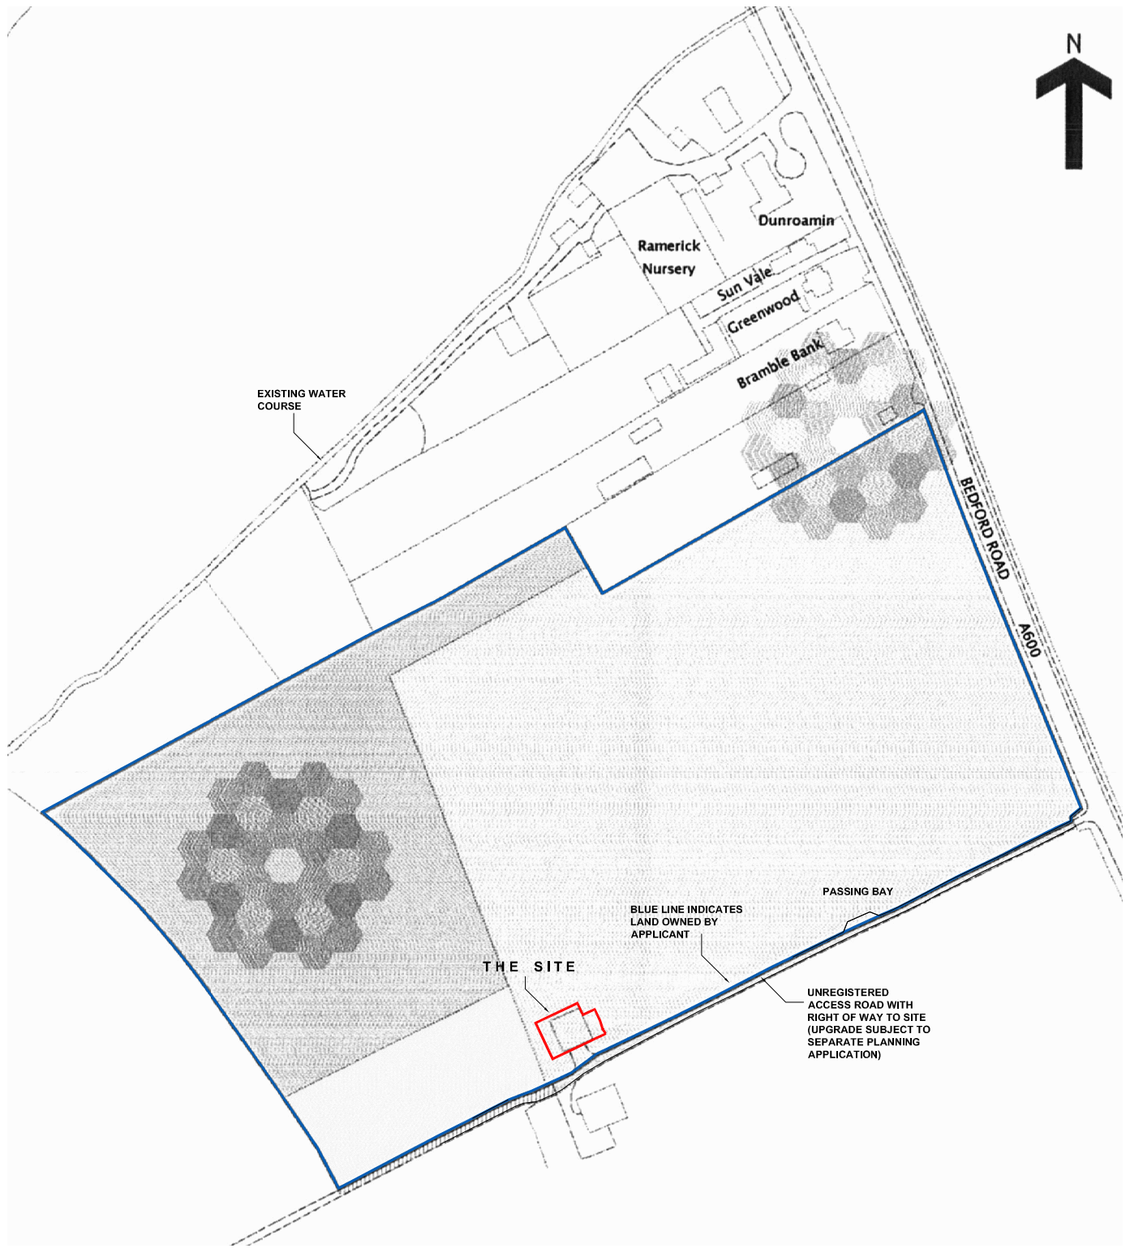

Location Plan
1:2500

AREA OF BARN = 180m2
AREA OF CURTILAGE = 180m2

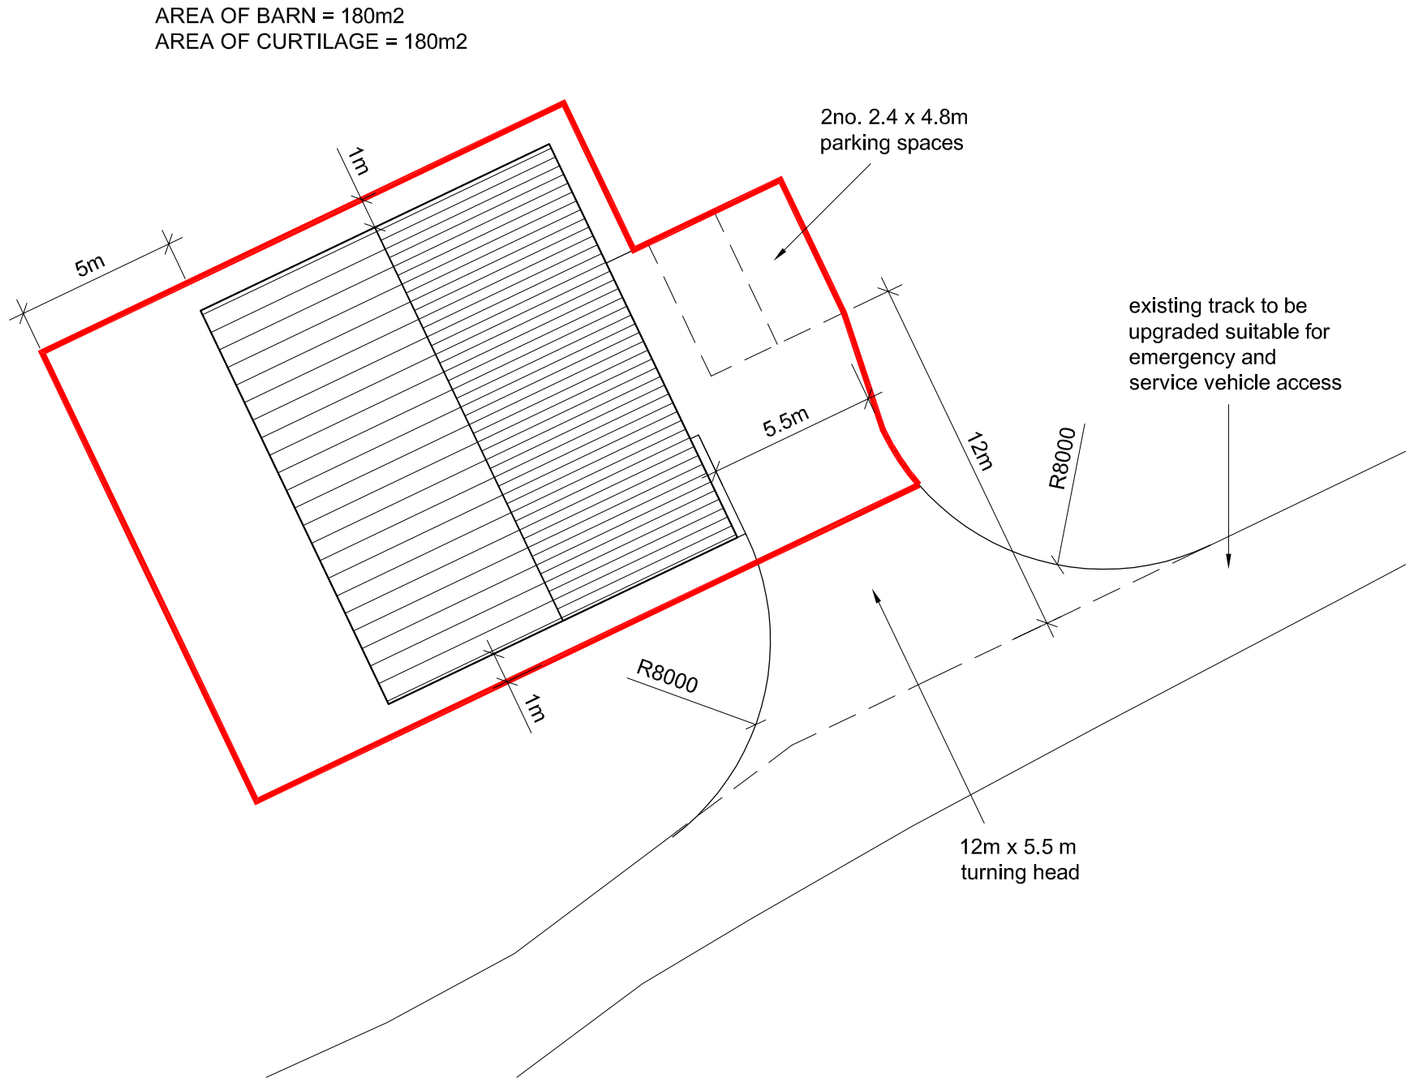

Block Plan
1:200

Notes:

This scheme is subject to Town Planning and all other necessary consents.

This drawing is a print and must not be scaled from without reference being made to the accompanying scale bar. Dimensions and levels, where given, are to be checked on site.

This drawing is to be read in conjunction with all other consultants' and specialists' drawings and documents and any discrepancies are to be reported to the architect prior to commencement of the relevant work.

Materials and the workmanship of all relevant trades shall comply fully with the British Standards.

This drawing remains the copyright of **Boyd Seddon Architect.**

METERS 0 2 4 6 8 10
1:200
1:2500
20 40 60 80 100 120 140 160

REV	DATE	
A	15.04.16	updated to show revised scheme
B	11.07.16	services and access arrangements clarified
C	21.12.17	curtilage and turning head amended
D	05.01.18	blue line boundary amended

BOYD SEDDON Architect
RIBA ARB
10 Periwinkle Lane • Hitchin • Herts • SG5 1TY
Tel 07880 720711
Email boyd.seddon@virginmedia.com

CLIENT
PMC Consultants

PROJECT
BARN CONVERSION
off Bedford Road
Holwell

DRAWING TITLE
LOCATION & BLOCK SITE PLANS

SCALE as noted at A2
DATE Sept 2015
DRAWN bjs
JOB NUMBER 14149

DRAWING NUMBER PL-01
REVISION D