



GATE IN SOLAR PERIMETER FENCING

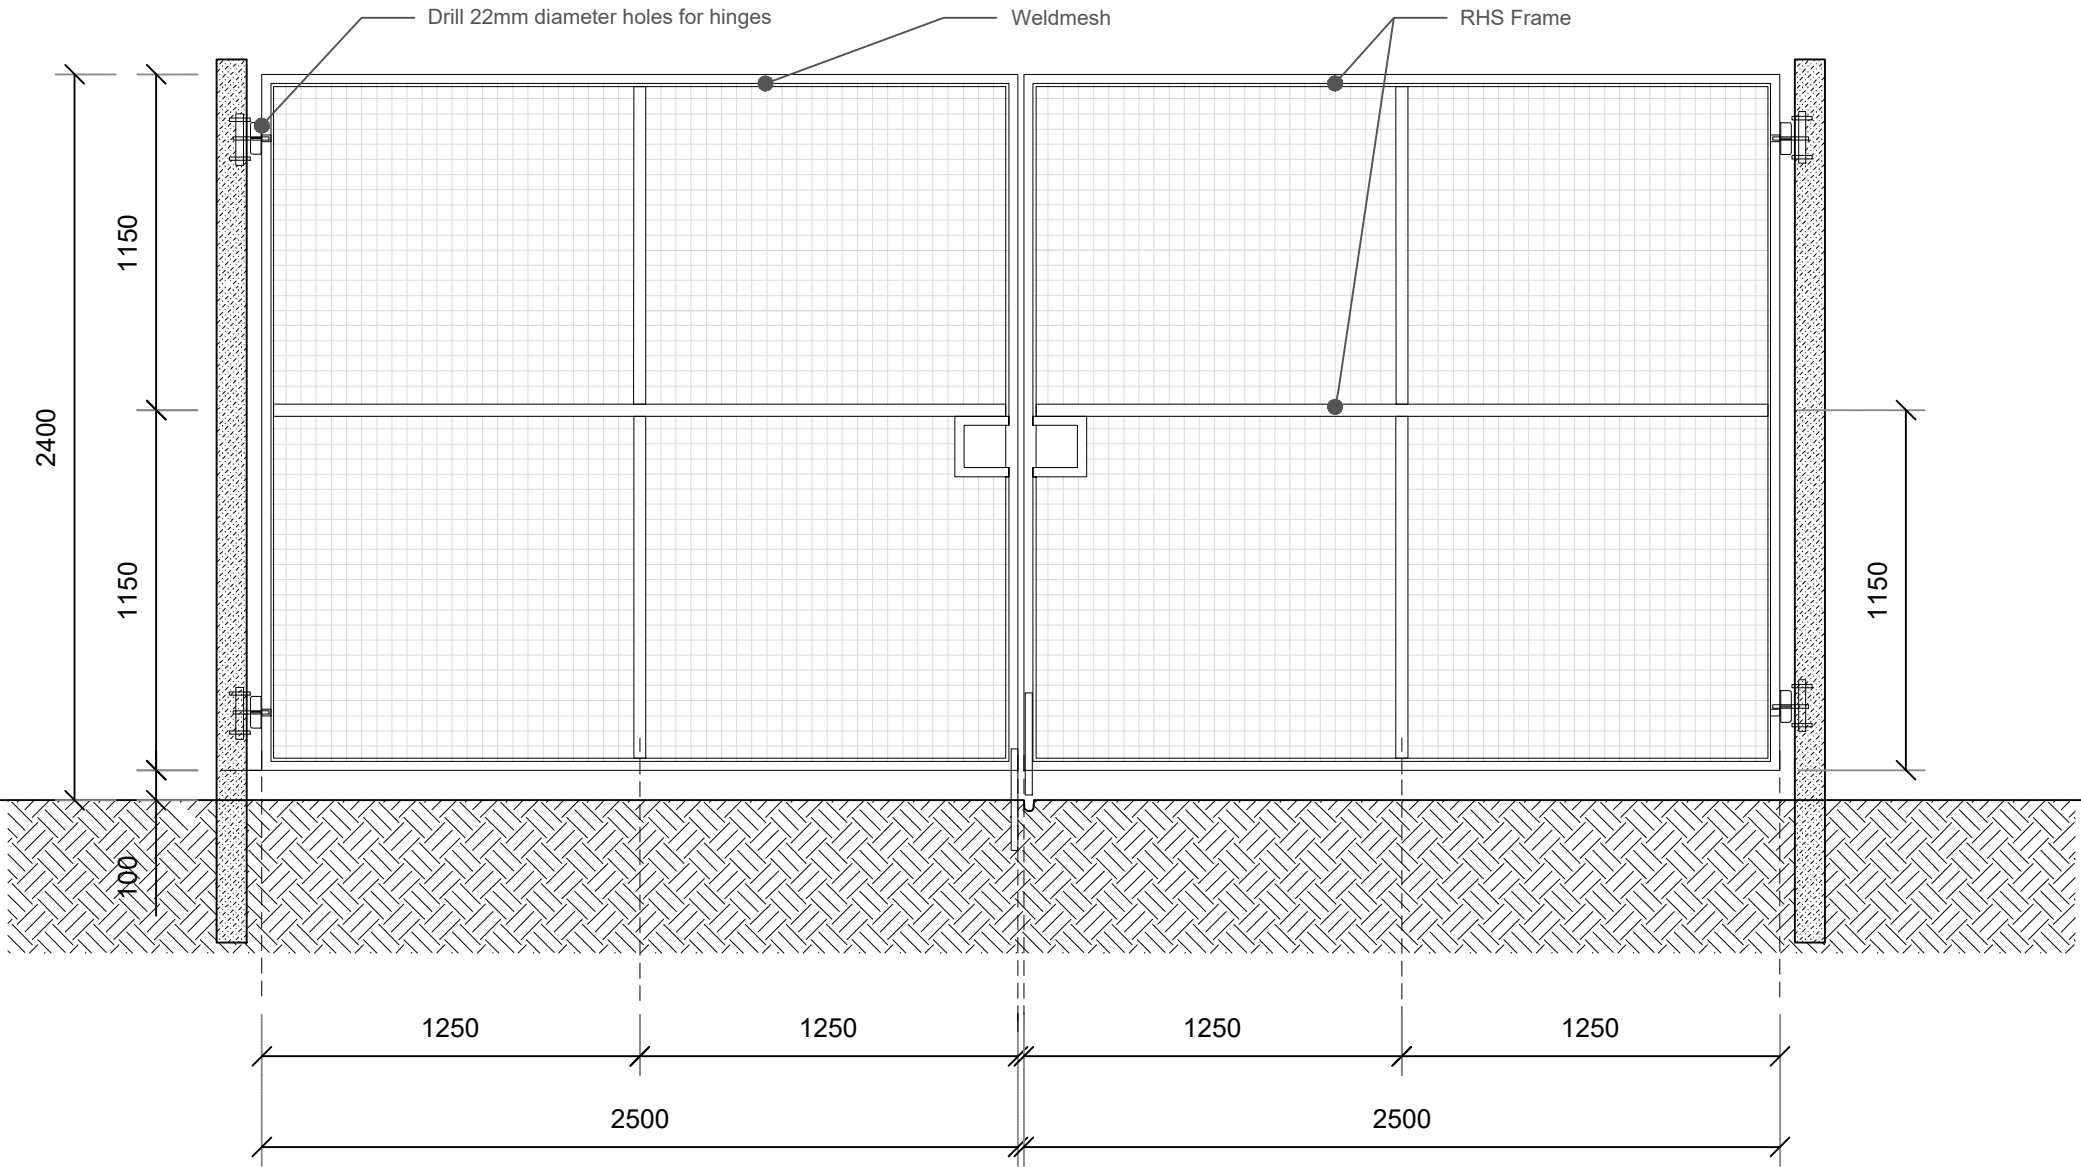

*NOTE:

THE DEPTH OF FOUNDATION SHALL BE DETERMINED BY ENGINEER TO SUIT GROUND CONDITIONS ON SITE.

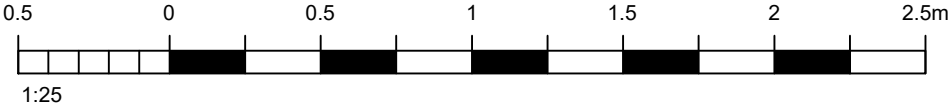

NOTES

Do not scale from this drawing electronically or manually, use written dimension only.

All dimensions are in millimeters unless stated otherwise.

This drawing is produced for use in this project only and may not be used for any other purpose. Lanpro accepts no liability or responsibility for the use of this drawing other than the purpose for which it was intended in connection with this project as recorded in the title fields 'Purpose of Issue' & 'Drawing Status Code'.

This drawing may not be reproduced in any form without prior written agreement of Lanpro.

© Crown copyright and database rights 2024

Ordnance Survey Licence Number 0100031673

CDM 2015

The Construction (Design and Management) Regulations 2015 (CDM 2015) makes a distinction between domestic and commercial clients and outlines the duties you, as client, have under Health and Safety Law (HSE).

These duties can be found at:
<http://www.hse.gov.uk/construction/cdm/2015/responsibilities.html>

It is your responsibility as a client to make yourself aware of your roles and responsibilities under CDM 2015 and act accordingly.

Revised to show change of height			
P02	REVISED BY: CW	DATE: 03.07.25	CHECKED BY: MT DATE:03.07.25
First Issue			
P01	REVISED BY: CW	DATE: 03.07.25	CHECKED BY: MT DATE:03.07.25
PURPOSE OF ISSUE			RIBA STAGE
PL - PLANNING SUBMISSION			3
DRAWING STATUS			
S2 - Suitable for Information			
PROJECT TITLE			
Westfield Energy Conservation Park			
CLIENT			
Lightrock Power			
DRAWING TITLE			SCALE
Gate in Solar Perimeter Fence			1:25@A3
DATE	DRAWN BY	CHECKED BY	APPROVED BY
03.07.25	CW	MT	MT
DRAWING NUMBER			
PROJECT NO DRAWING FIELDS REVISION			
5686-LAN-XX-XX-DR- L-3021 - P02			