






PLAN VIEW

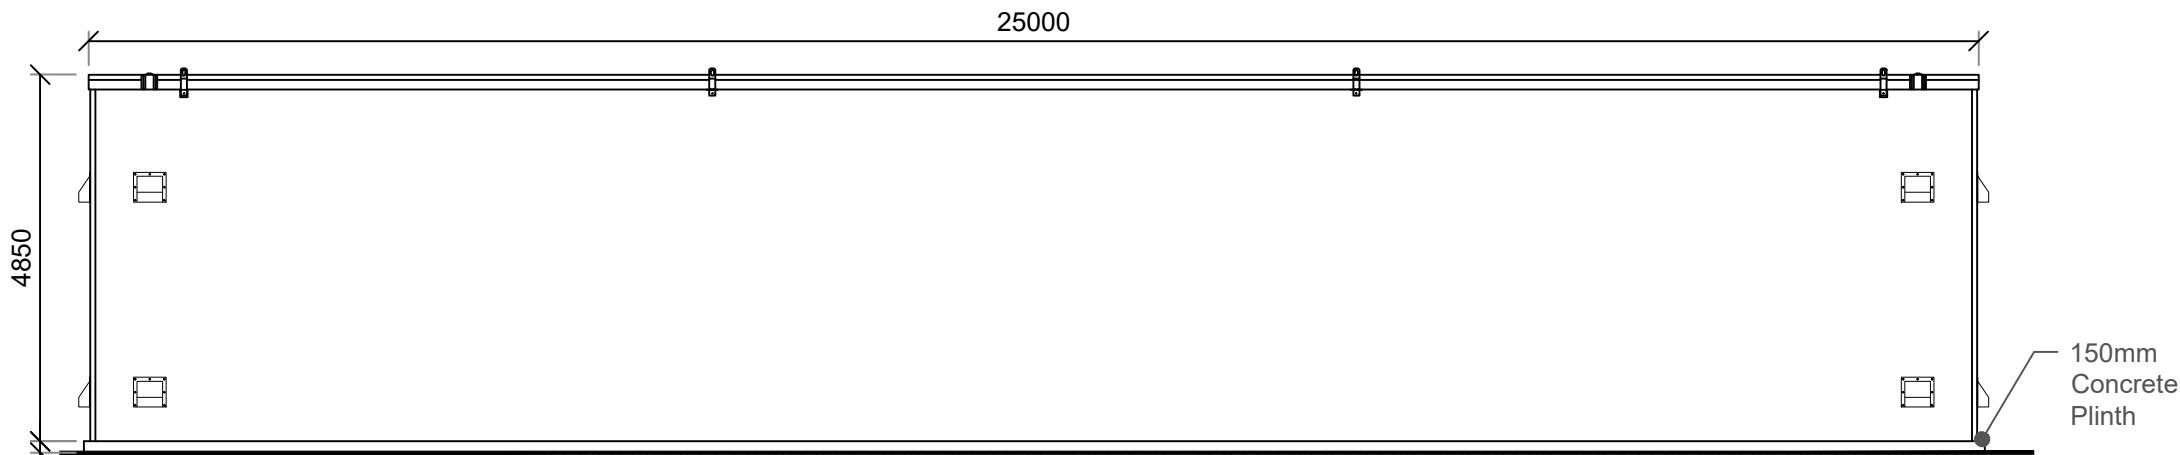


FRONT VIEW

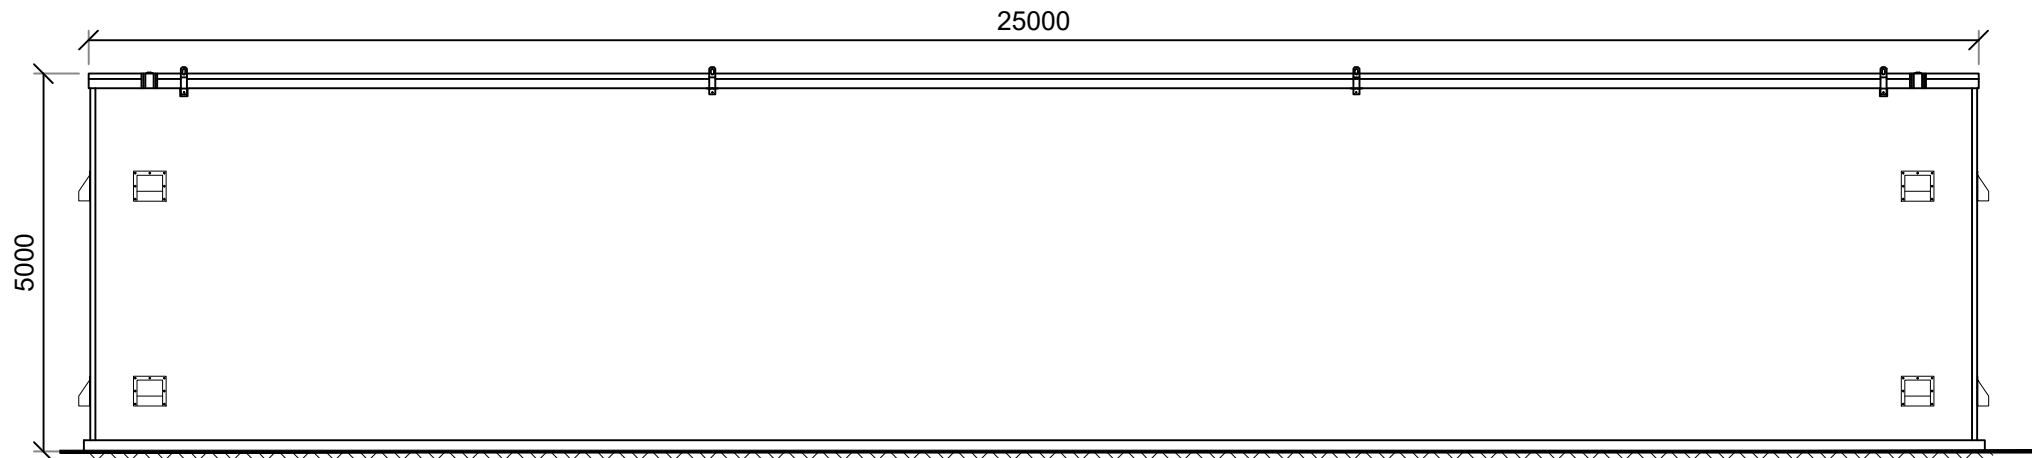

REAR VIEW

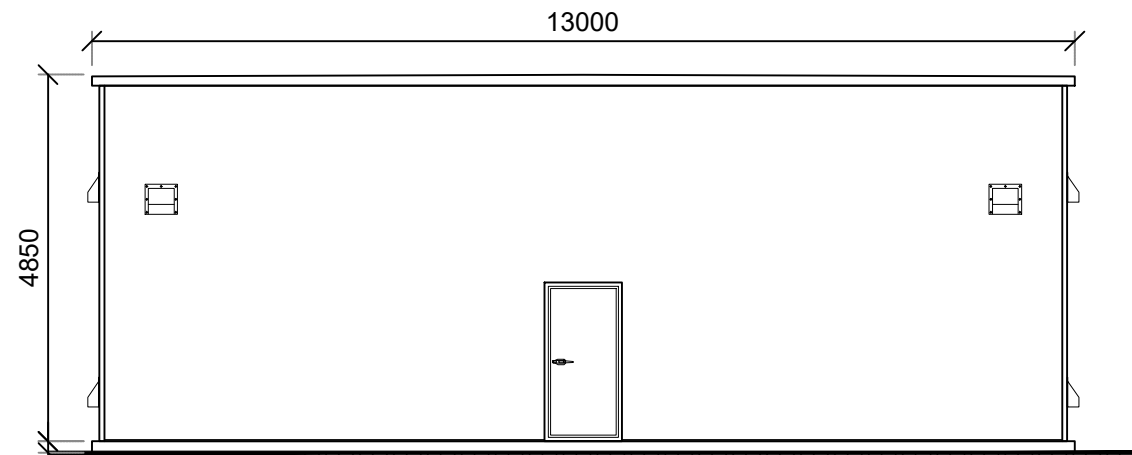

SIDE VIEW

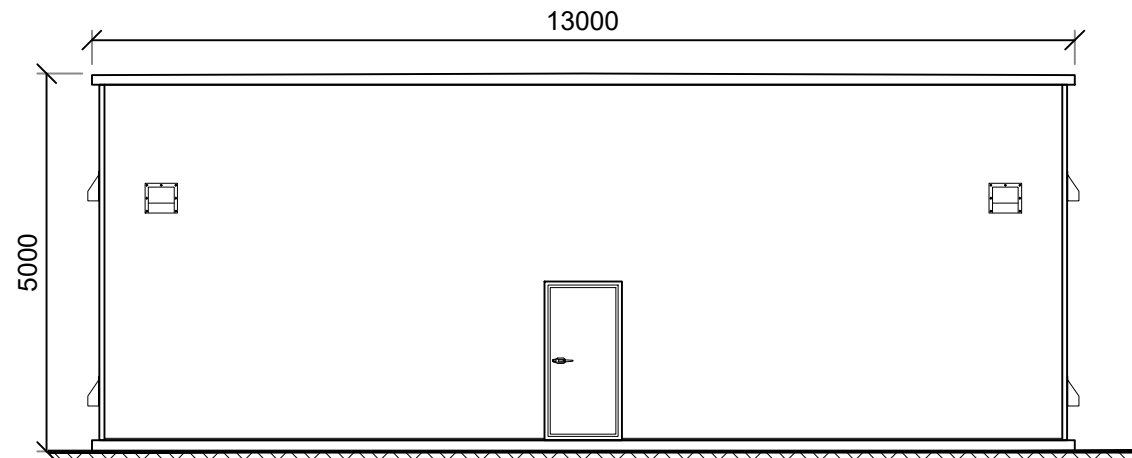

SIDE VIEW



NOTES

Do not scale from this drawing electronically or manually, use written dimension only.

All dimensions are in millimeters unless stated otherwise.

This drawing is produced for use in this project only and may not be used for any other purpose. Lanpro accepts no liability or responsibility for the use of this drawing other than the purpose for which it was intended in connection with this project as recorded in the title fields 'Purpose of Issue' & 'Drawing Status Code'.

This drawing may not be reproduced in any form without prior written agreement of Lanpro.

© Crown copyright and database rights 2024

Ordnance Survey Licence Number 0100031673

CDM 2015

The Construction (Design and Management) Regulations 2015 (CDM 2015) makes a distinction between domestic and commercial clients and outlines the duties you, as client, have under Health and Safety Law (HSE).

These duties can be found at:
<http://www.hse.gov.uk/construction/cdm/2015/responsibilities.html>

It is your responsibility as a client to make yourself aware of your roles and responsibilities under CDM 2015 and act accordingly.

P03	Dimensions updated			
	REVISED BY: LC	DATE: 17.06.25	CHECKED BY: CW	DATE:17.06.25
P02	Size of building revised: sheet size increased			
	REVISED BY: CW	DATE: 09.06.25	CHECKED BY: MT	DATE:09.06.25
P01	First Issue			
	REVISED BY: CW	DATE: 14.03.25	CHECKED BY: MT	DATE:14.03.25
PURPOSE OF ISSUE				RIBA STAGE
PL - PLANNING SUBMISSION				3
DRAWING STATUS				
S2 - Suitable for Information				
PROJECT TITLE				
Westfield Energy Conservation Park				
CLIENT				
Lightrock Power				
DRAWING TITLE				SCALE
Relay and Control Rooms - 400kV Substation				1:100 @ A2
DATE	DRAWN BY	CHECKED BY	APPROVED BY	
12.03.25	CW	MT	MT	
DRAWING NUMBER				
PROJECT NO: DRAWING FIELDS				REVISION
5686-LAN-XX-XX-DR- L-3016- P03				
Lanpro Planning Design Environment				
Cambridge Office: 1A Clifton Court, Clifton Road Cambridge, CB3 7BN Tel: 01223 776 740 lanpro.co.uk				