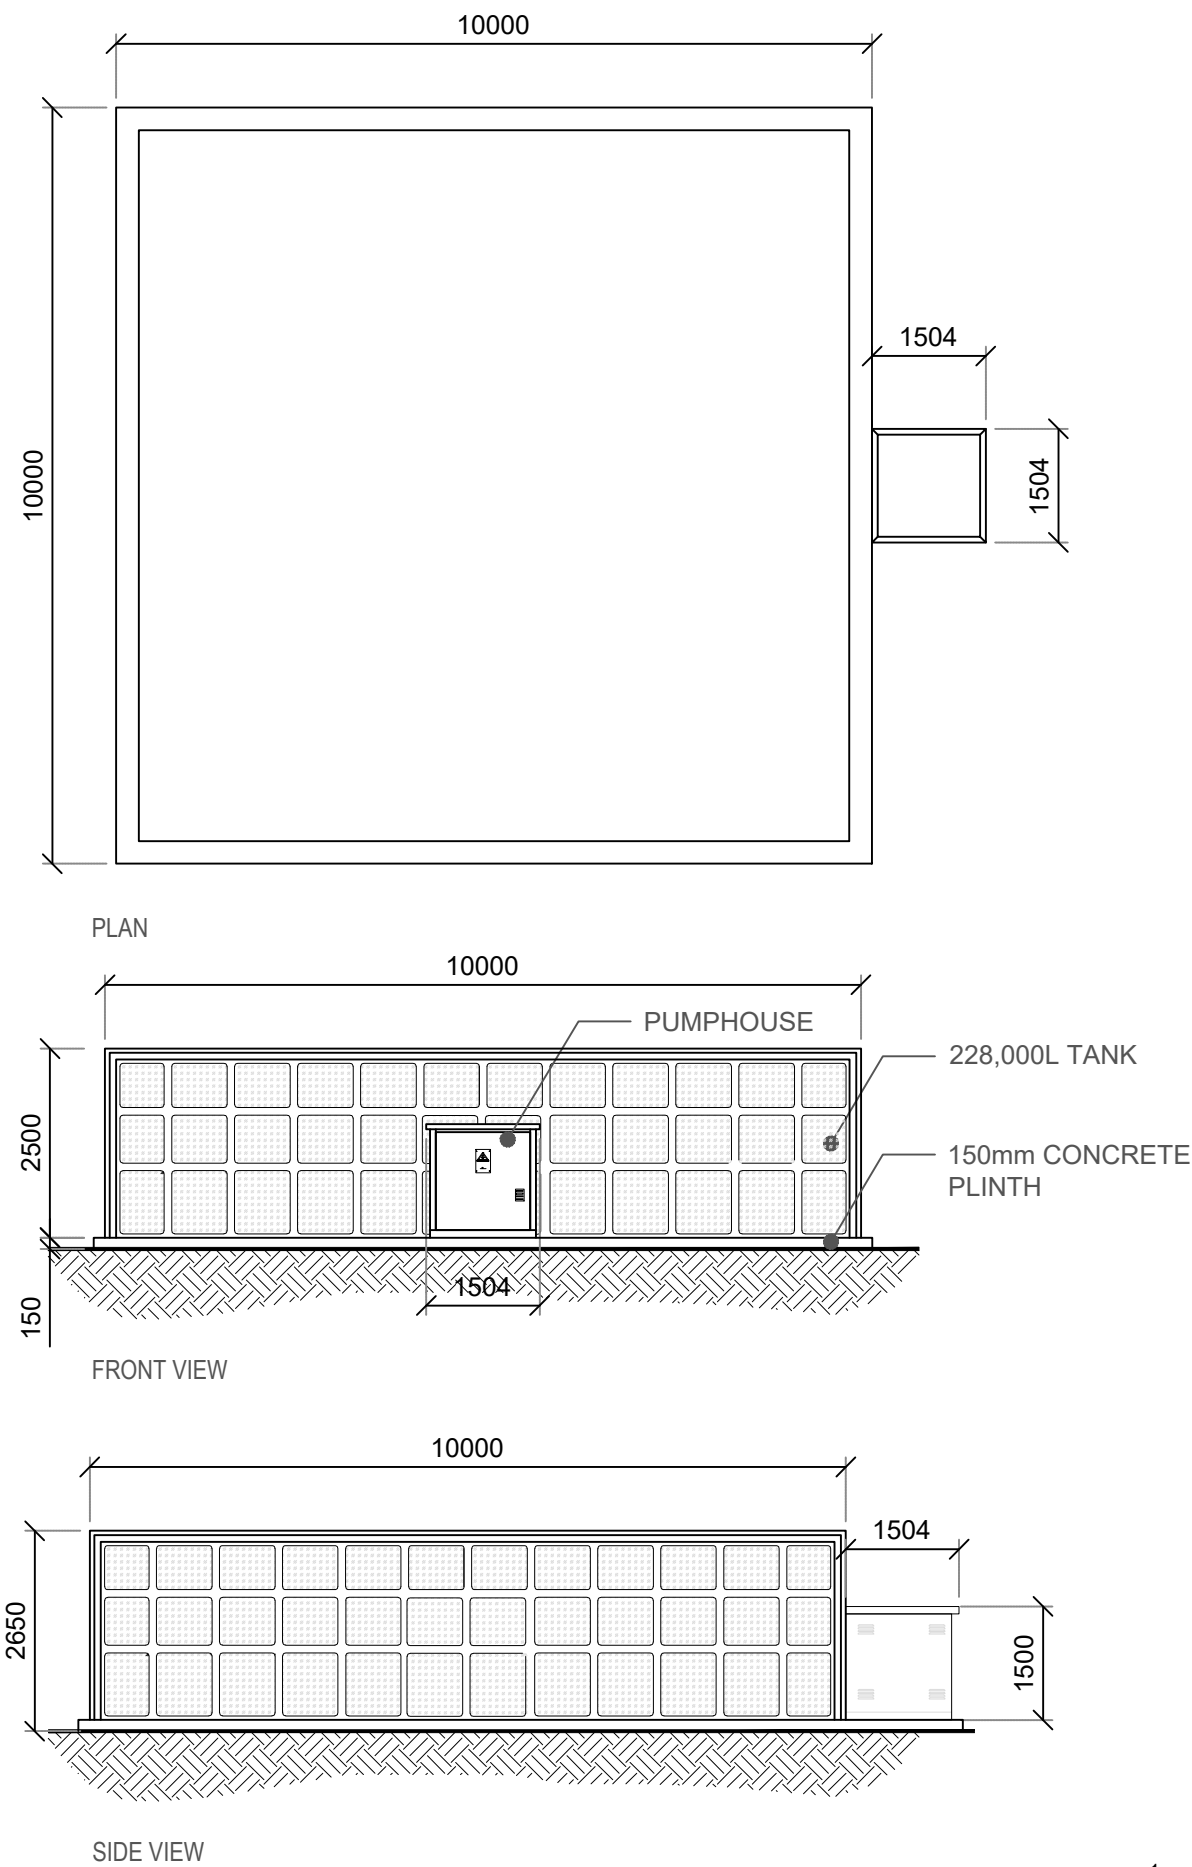


NOTES

Do not scale from this drawing electronically or manually, use written dimension only.

All dimensions are in millimeters unless stated otherwise.

This drawing is produced for use in this project only and may not be used for any other purpose. Lanpro accepts no liability or responsibility for the use of this drawing other than the purpose for which it was intended in connection with this project as recorded in the title fields 'Purpose of Issue' & 'Drawing Status Code'.

This drawing may not be reproduced in any form without prior written agreement of Lanpro.

© Crown copyright and database rights 2024

Ordnance Survey Licence Number 0100031673

CDM 2015

The Construction (Design and Management) Regulations 2015 (CDM 2015) makes a distinction between domestic and commercial clients and outlines the duties you, as client, have under Health and Safety Law (HSE).

These duties can be found at:
<http://www.hse.gov.uk/construction/cdm/2015/responsibilities.html>

It is your responsibility as a client to make yourself aware of your roles and responsibilities under CDM 2015 and act accordingly.

Dimensions updated			
P03	REVISED BY: LC	DATE: 17.06.25	CHECKED BY: CW DATE:17.06.25
Footprint of building reduced; title of drawing revised to include volume capacity			
P02	REVISED BY: CW	DATE: 09.06.25	CHECKED BY: MT DATE:09.06.25
First Issue			
P01	REVISED BY: CW	DATE: 14.03.25	CHECKED BY: MT DATE:14.03.25
PURPOSE OF ISSUE			RIBA STAGE
PL - PLANNING SUBMISSION			3
DRAWING STATUS			
S2 - Suitable for Information			
PROJECT TITLE			
Westfield Energy Conservation Park			
CLIENT			
Lightrock Power			
DRAWING TITLE			SCALE
Water Tank - 228 000L capacity			1:100 @ A3
DATE	DRAWN BY	CHECKED BY	APPROVED BY
12.03.25	CW	MT	MT
DRAWING NUMBER			
PROJECT NO DRAWING FIELDS			REVISION
5686-LAN-XX-XX-DR- L-3011- P03			
Lanpro Planning Design Environment			
Cambridge Office:		1A Clifton Court, Clifton Road	
Tel:		Cambridge, CB1 7BN	
		01223 776 740	
		lanpro.co.uk	