


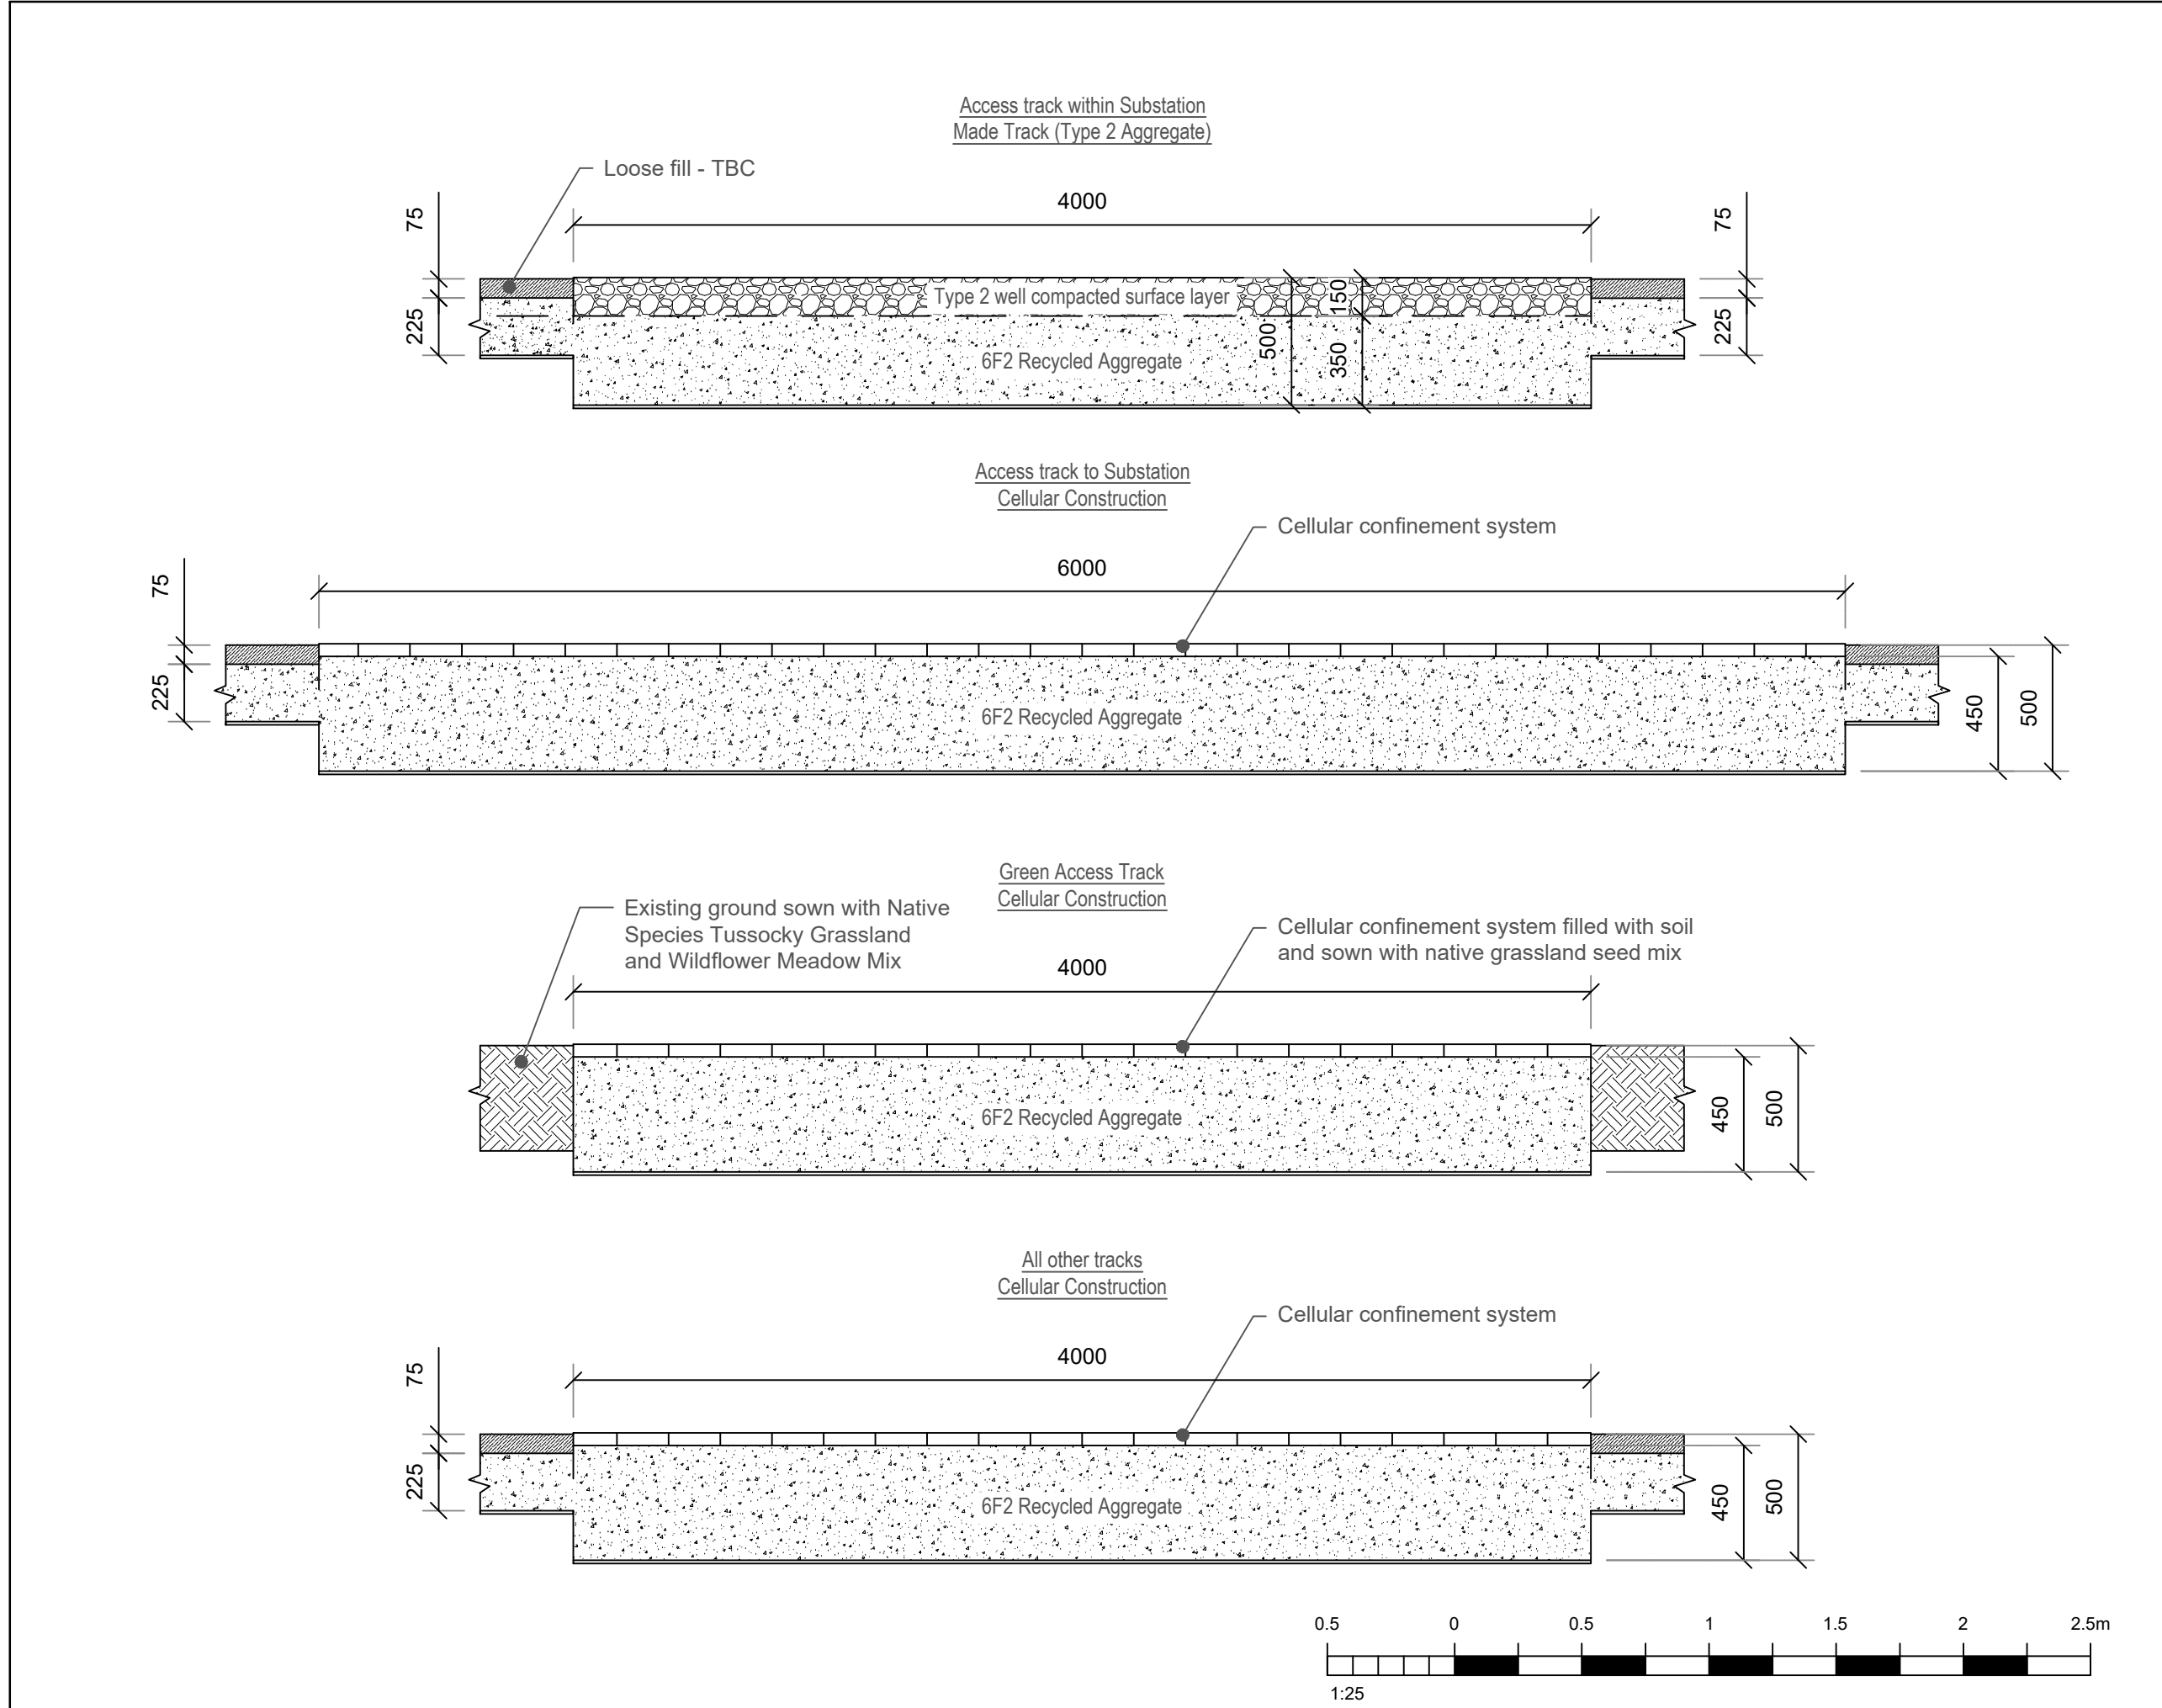

NOTES

Do not scale from this drawing electronically or manually, use written dimension only.

All dimensions are in millimeters unless stated otherwise.

This drawing is produced for use in this project only and may not be used for any other purpose. Lanpro accepts no liability or responsibility for the use of this drawing other than the purpose for which it was intended in connection with this project as recorded in the title fields 'Purpose of Issue' & 'Drawing Status Code'.

This drawing may not be reproduced in any form without prior written agreement of Lanpro.

© Crown copyright and database rights 2024

Ordnance Survey Licence Number 0100031673

CDM 2015

The Construction (Design and Management) Regulations 2015 (CDM 2015) makes a distinction between domestic and commercial clients and outlines the duties you, as client, have under Health and Safety Law (HSE).

These duties can be found at:
<http://www.hse.gov.uk/construction/cdm/2015/responsibilities.html>

It is your responsibility as a client to make yourself aware of your roles and responsibilities under CDM 2015 and act accordingly.

P03	Revised to include Green Access Track			
	REVISED BY:	CW	DATE:	03.07.25
P02	Revised to reflect client comments			
	REVISED BY:	CW	DATE:	11.06.25
P01	First Issue			
	REVISED BY:	CW	DATE:	14.03.25

PURPOSE OF ISSUE	RIBA STAGE
PL - PLANNING SUBMISSION	3

DRAWING STATUS
S2 - Suitable for Information

PROJECT TITLE
Westfield Energy Conservation Park

CLIENT
Lightrock Power

DRAWING TITLE	SCALE
Access Tracks	1:25@A3

DATE	DRAWN BY	CHECKED BY	APPROVED BY
12.03.25	CW	MT	MT

DRAWING NUMBER	REVISION
PROJECT NO DRAWING FIELDS	

5686-LAN-XX-XX-DR- L -3008- P03



Lanpro

Planning | Design | Environment

Cambridge Office: 1A Clifton Court, Clifton Road
Cambridge, CB1 7BN
Tel: 01223 776 740
lanpro.co.uk