
EXTERNAL ELEVATION ON 6.0m DOUBLE GATE ARRANGEMENT

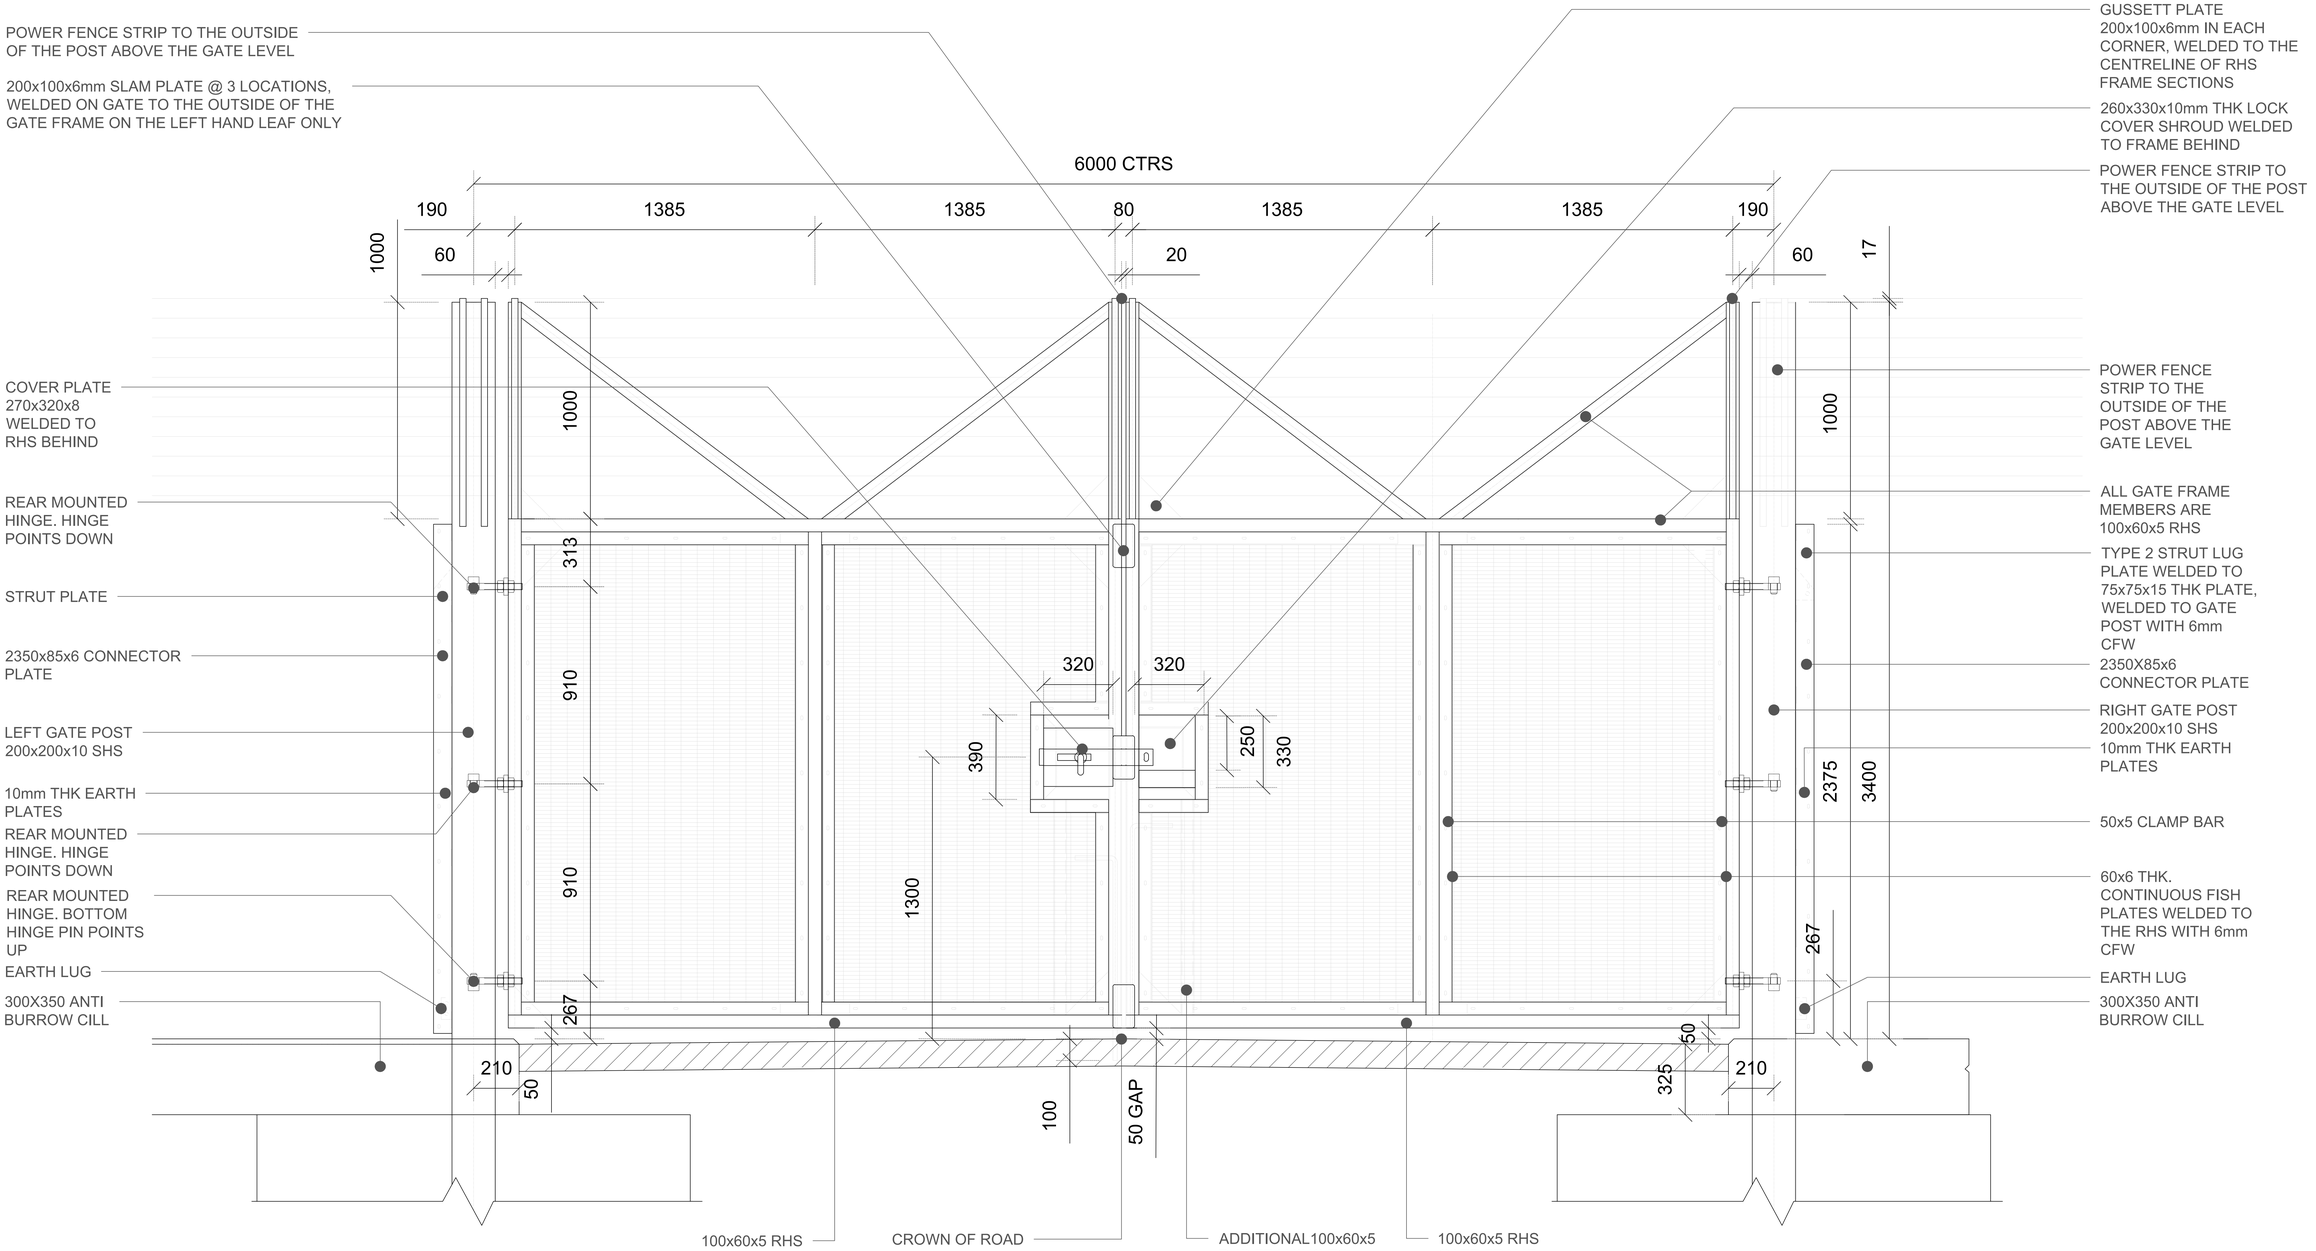

0.5 0 0.5 1 1.5 2 2.5m

1:10

N

NOTES

Do not scale from this drawing electronically or manually, use written dimension only.

All dimensions are in millimeters unless stated otherwise.

This drawing is produced for use in this project only and may not be used by any other person or company. Lanpro accepts no responsibility for the use of this drawing other than the purpose for which it was intended in connection with this project as recorded in the title fields. 'Purpose of Issue' & 'Drawing Status Code'.

This drawing may not be reproduced in any form without prior written agreement of Lanpro.

© Crown copyright and database rights 2024

Ordnance Survey Licence Number 0100031673

CDM 2015

The Construction (Design and Management) Regulations 2015 (CDM 2015) makes a distinction between domestic and commercial clients and outlines the duties you, as client, have under Health and Safety Law (HSE).

These duties can be found at:
http://www.hse.gov.uk/construction/cdm/2015/responsibilities.html

It is your responsibility as a client to make yourself aware of your roles and responsibilities under CDM 2015 and act accordingly.

Rev	Description	Date	Drawn	Checked	Approved
P02	Title of drawing changed & text relocated.	12.03.25	CW	MT	MT
P01	First Issue	11.03.25	CW	MT	MT

PURPOSE OF ISSUE: PL - PLANNING SUBMISSION | RIBA STAGE: 3

DRAWING STATUS: S2 - FOR INFORMATION

PROJECT TITLE: Westfield Energy Conservation Park

CLIENT: Lightrock Power

DRAWING TITLE: Cat2 Mesh Substation Security Gates | SCALE: 1:10@A0

DATE: 12.03.25 | DRAWN BY: CW | CHECKED BY: MT | APPROVED BY: MT

DRAWING NUMBER: 5686-LAN-XX-XX-DR-L-3002-P02

Lanpro
Planning | Design | Environment
Cambridge Office: 1A Clifton Court, Cliftion Road, Cambridge, CB1 7BN
Tel: 01223 779 779
lanpro.co.uk