




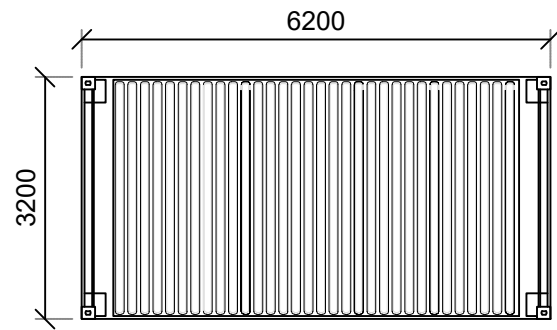


PLAN VIEW

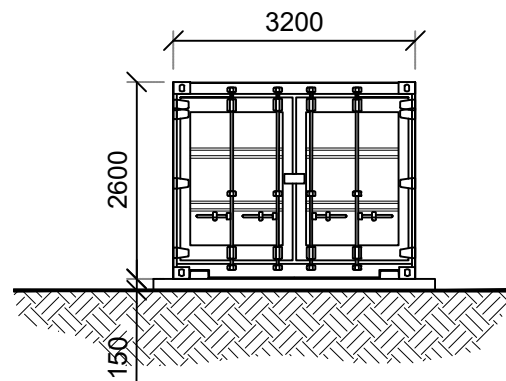


FRONT VIEW

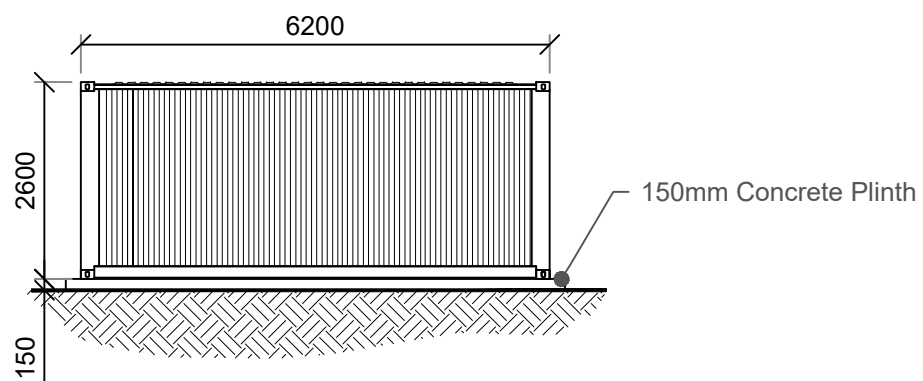

SIDE VIEW

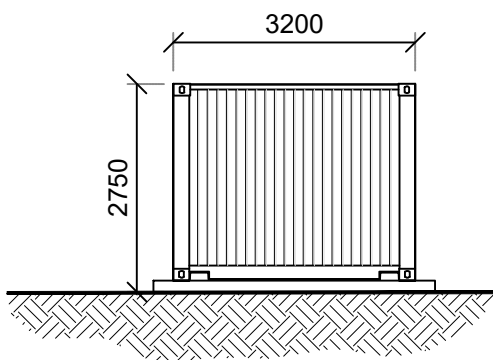

END VIEW

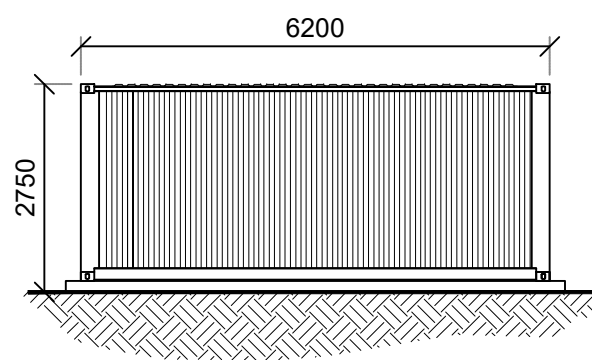

SIDE VIEW



NOTES

Do not scale from this drawing electronically or manually, use written dimension only.

All dimensions are in millimeters unless stated otherwise.

This drawing is produced for use in this project only and may not be used for any other purpose. Lanpro accepts no liability or responsibility for the use of this drawing other than the purpose for which it was intended in connection with this project as recorded in the title fields 'Purpose of Issue' & 'Drawing Status Code'.

This drawing may not be reproduced in any form without prior written agreement of Lanpro.

© Crown copyright and database rights 2024

Ordnance Survey Licence Number 0100031673

CDM 2015

The Construction (Design and Management) Regulations 2015 (CDM 2015) makes a distinction between domestic and commercial clients and outlines the duties you, as client, have under Health and Safety Law (HSE).

These duties can be found at:
<http://www.hse.gov.uk/construction/cdm/2015/responsibilities.html>

It is your responsibility as a client to make yourself aware of your roles and responsibilities under CDM 2015 and act accordingly.

P01 First Issue			
REVISED BY: CW	DATE: 16.07.25	CHECKED BY: MT	DATE: 16.07.25
PURPOSE OF ISSUE PL - PLANNING SUBMISSION			RIBA STAGE 3
DRAWING STATUS S2 - Suitable for Information			
PROJECT TITLE Westfield Energy Conservation Park			
CLIENT Lightrock Power			
DRAWING TITLE Operations Office			SCALE 1:100 @ A3
DATE 12.03.25	DRAWN BY CW	CHECKED BY MT	APPROVED BY MT
DRAWING NUMBER PROJECT NO DRAWING FIELDS REVISION			
5686-LAN-XX-XX-DR- L-3023- P01			