


Notes:
All dimensions to be check on site.
Do not scale from this drawing.

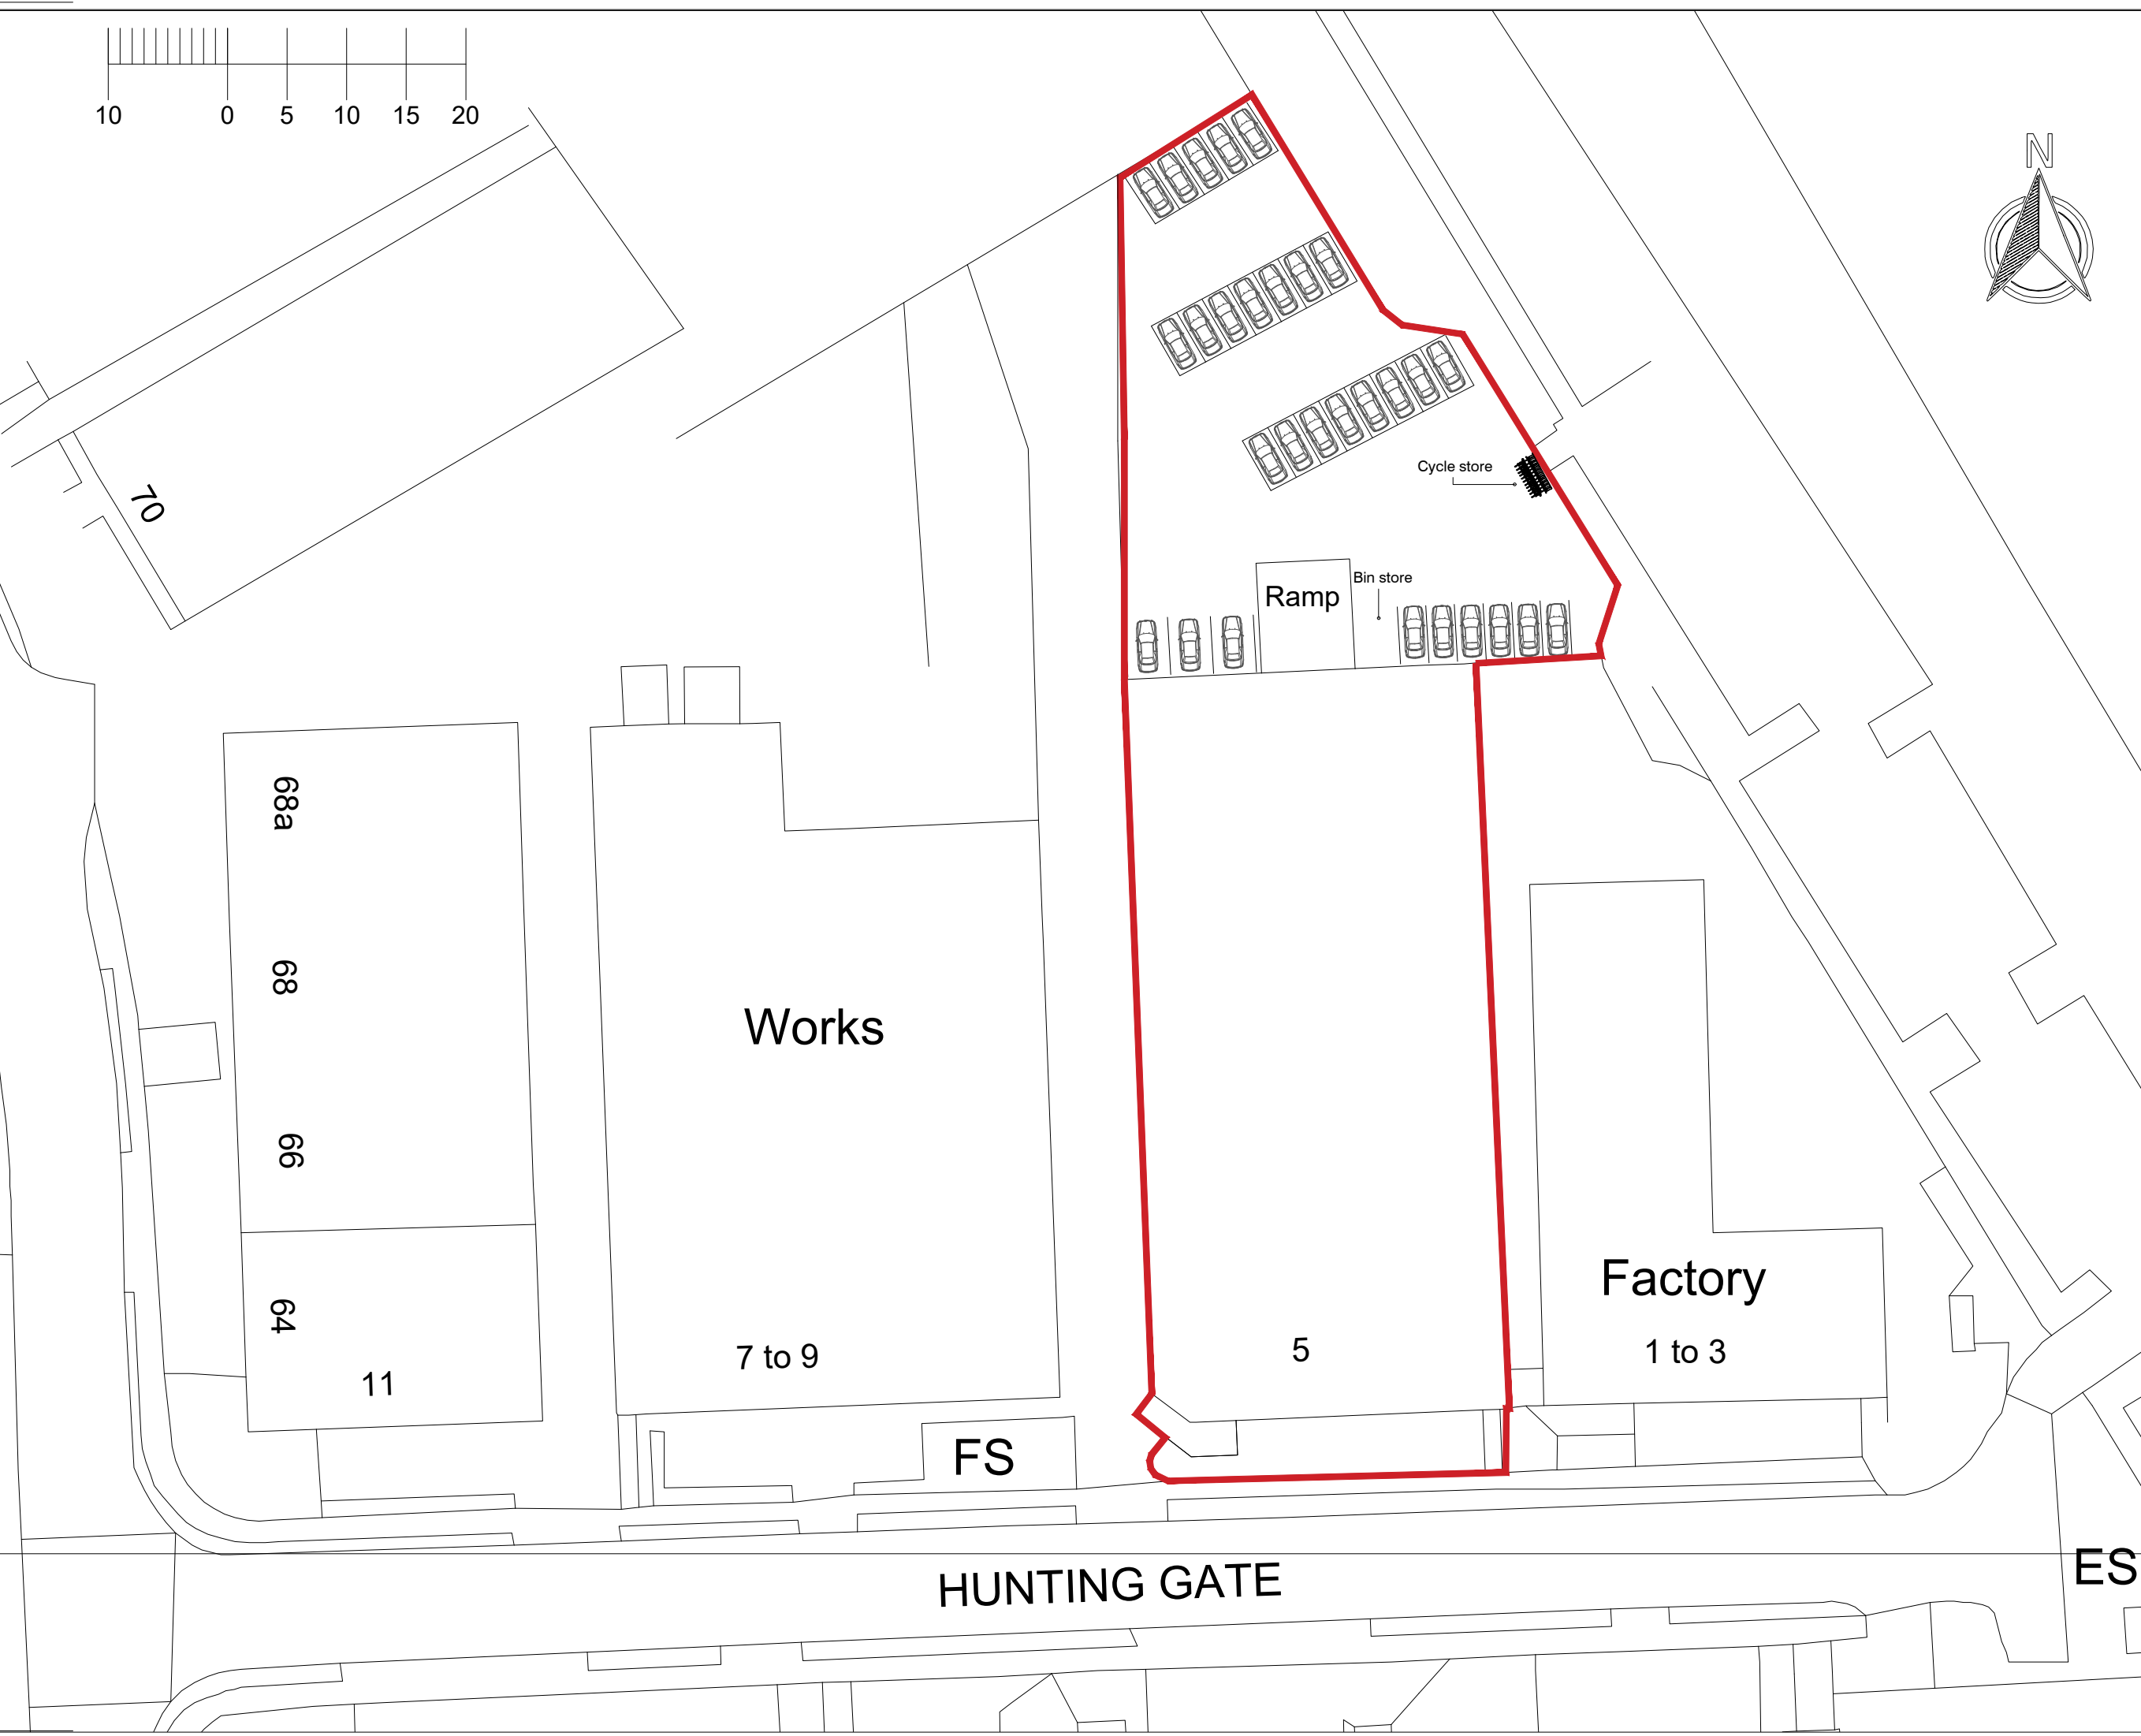

Rev:	Date:	Details:	By:	Chk:
------	-------	----------	-----	------

SOFIYA | DESIGNS

Sofiya Designs Ltd.
t: 07910781802
e: sofija@sofiyadesigns.co.uk

CONCEPT DESIGN

Client / Location:
Padel Zone
5 Hunting Gate, SG4 0TG

Drawing:
Block plan proposed

Scale: 1:500@A3	Date: 01/03/2025	Drawn: SB	Check: --
Job No: SD01125	Dwg No: 1005	Rev: D	

Do not scale. Work to figured dimensions only which should be verified on site.